CITY ENGINEER'S OFFICE.
STREET LINE DEP'T.

Nov. 7. 1796

017

The Subscribers, agreable to appointment of the Town Council have attended and surveyed the old Road under Stampers Hill, between that and the Mill-stream; and Daniel Anthony the Surveyor having made a Plat thereof, as also of the course and crossing the River which we bounded on the east side; We humbly present the same for the Council's inspection and if they think proper, approbation. The two pricked lines by the road aforesaid are intended to deepen her where, with some expense, the road may be widened to 40 feet and which may in a future day become useful to open: but as we are not appointed for that service and Doc. Sterling the owner of the Land, with some of the neighbours does not seem wise to have the same opened at present we only mention the matter and submit the whole to the Council

Providence 7th 11mo. Novem 1796 —

Obadiah Sprague —
Moses Brown —
Jabez Bowen —

CITY ENGINEER'S OFFICE

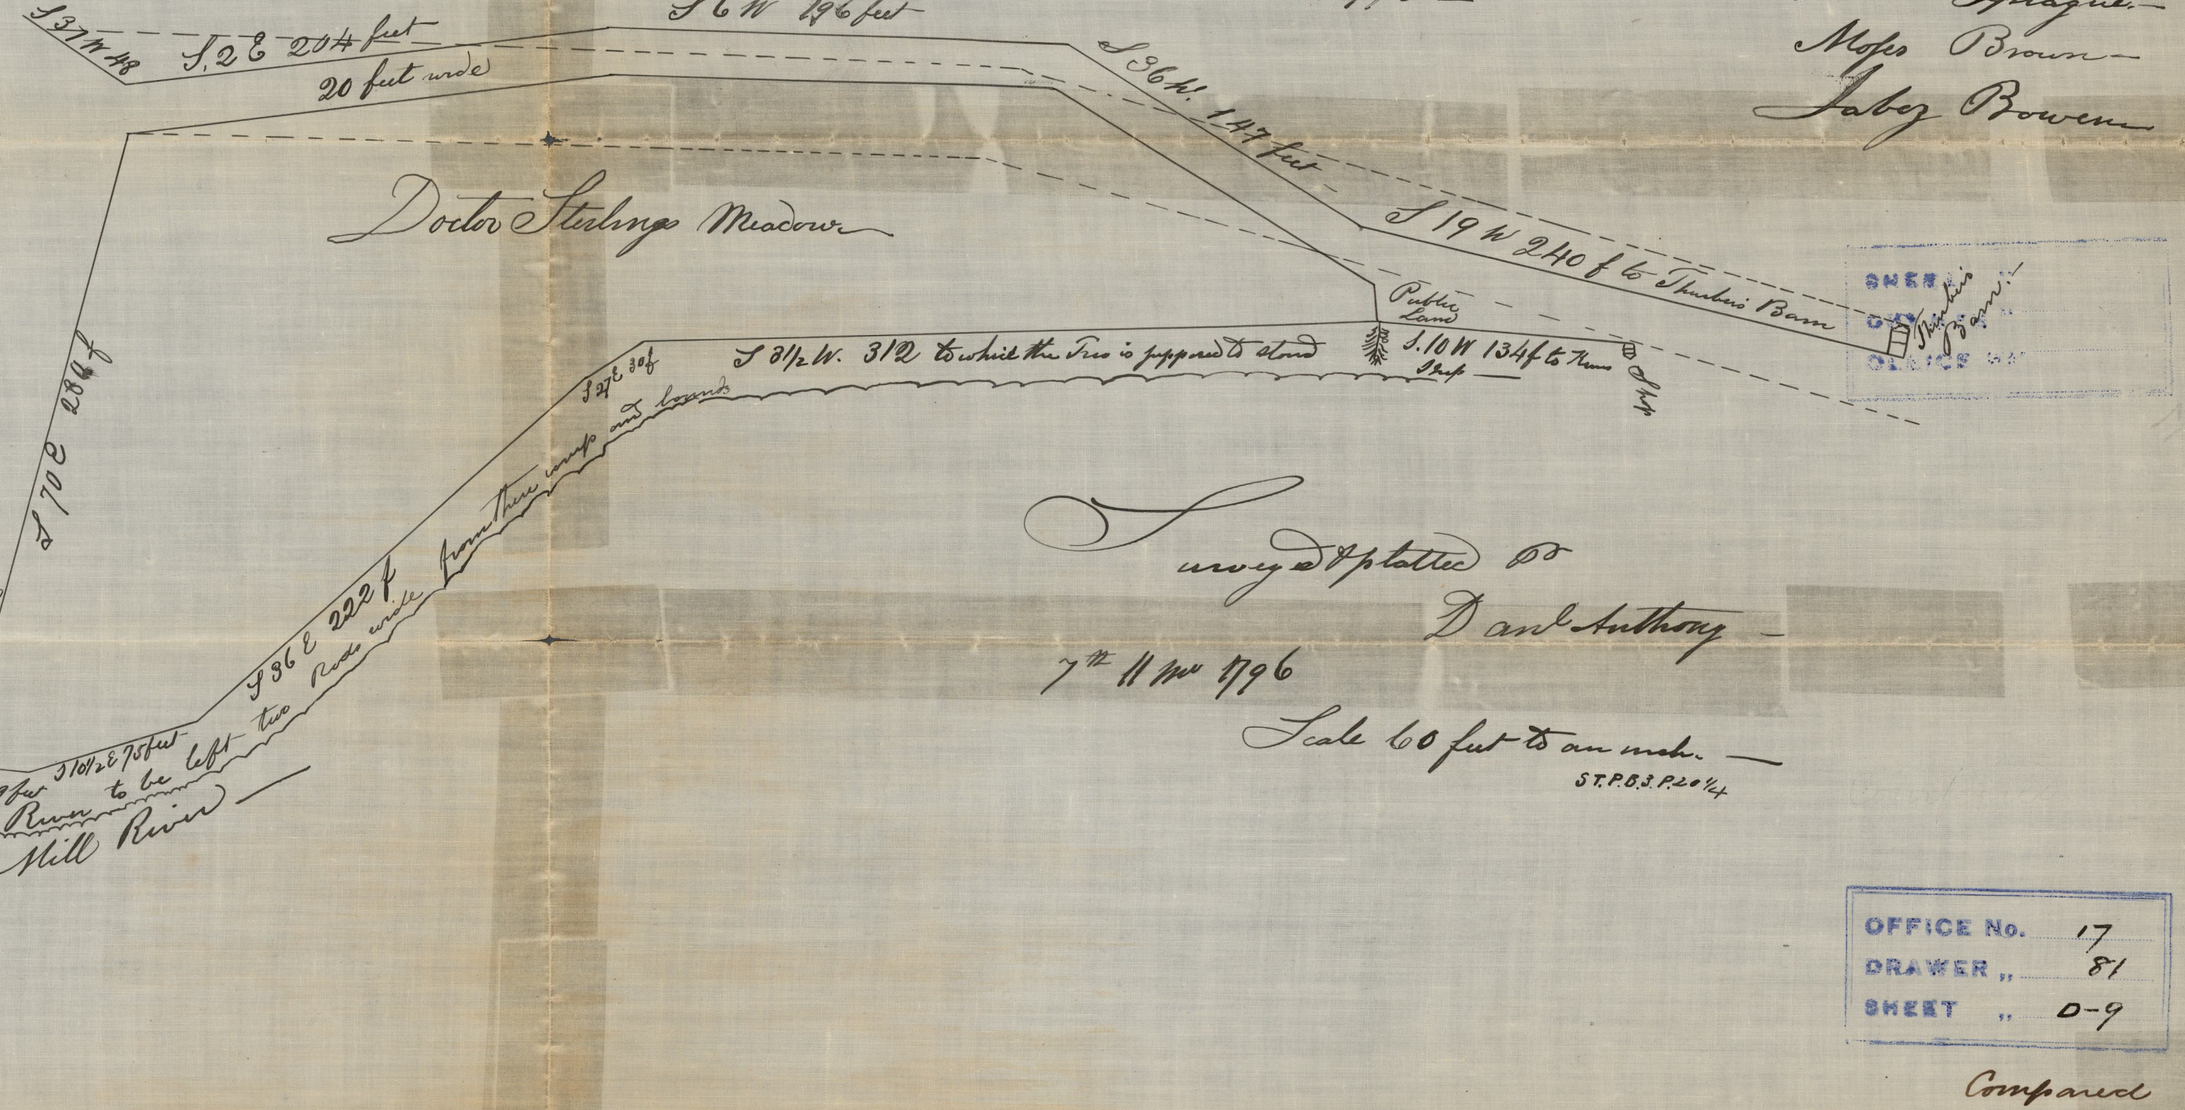

Surveyed & platted by
Dan'l Anthony —
7th 11mo 1796

Scale 60 feet to an inch. —

ST. P. B. 3. P. 20 1/4

OFFICE No. 17
DRAWER " 81
SHEET " 0-9

Compared