CITY ENGINEER'S OFFICE.
STREET LINE DEP'T.
MAR. 2. 1881.
06543

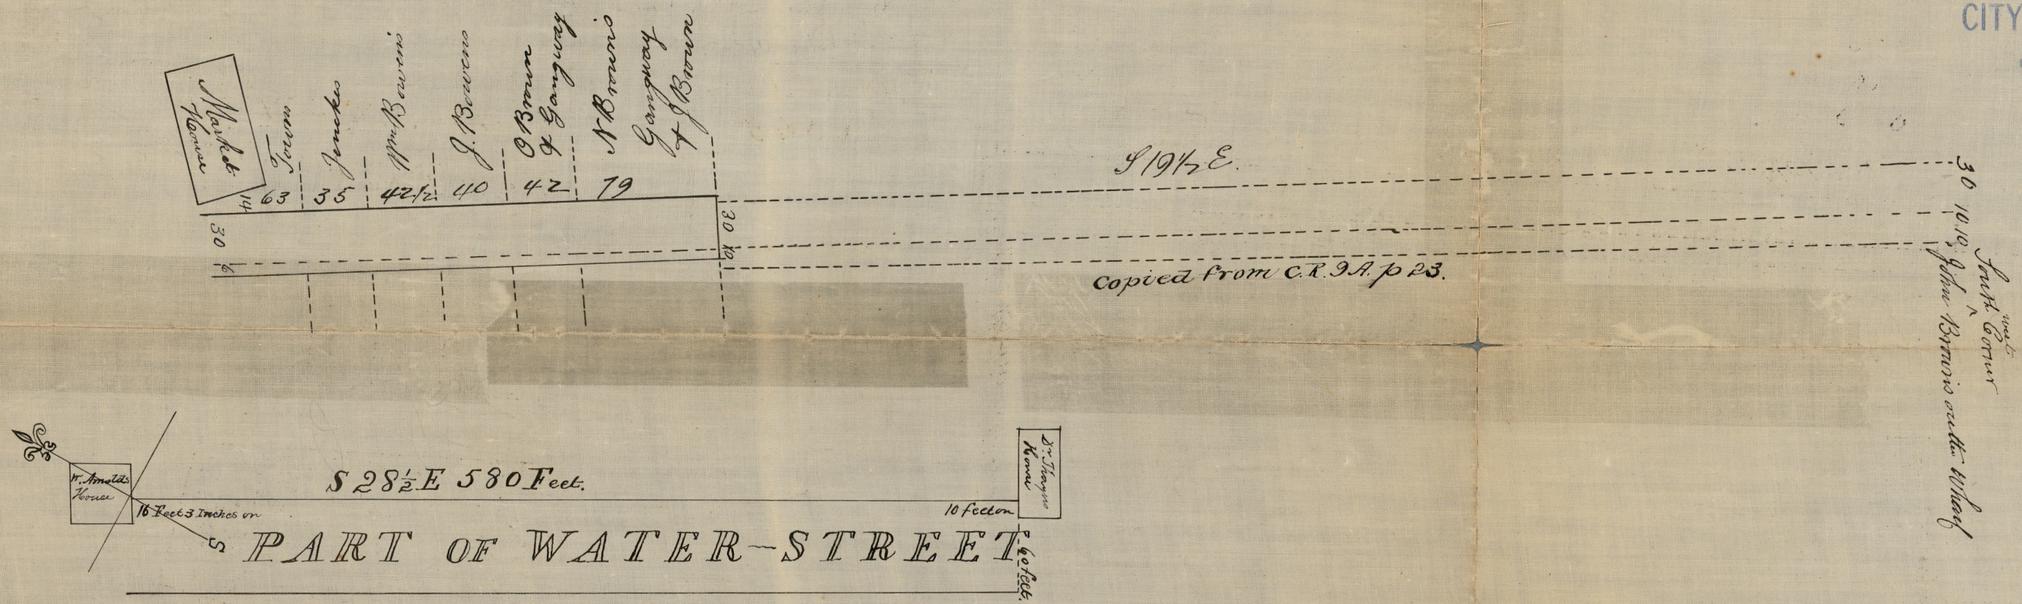

A plat of that part of Water-Street which suffered by the late conflagration — Beginning by the south side of the Mansion House of Welcome Arnold Esqr. dec. 16 Feet 3 Inches back from the south-west corner of said House — thence South 28½ degrees east 580 Feet to Dr. Wm. Thayers brick House & bounds thereon 10 Feet back from the north west corner of said House, — thence extending 60 Feet on a right angle to the west side of said Street, — & from thence north-28½ east being parallel to the first line untill it comes directly opposite to the place of beginning

Surveyed March 6th 1881

By Cyrus Harris Surveyor.
Copied from file.

North

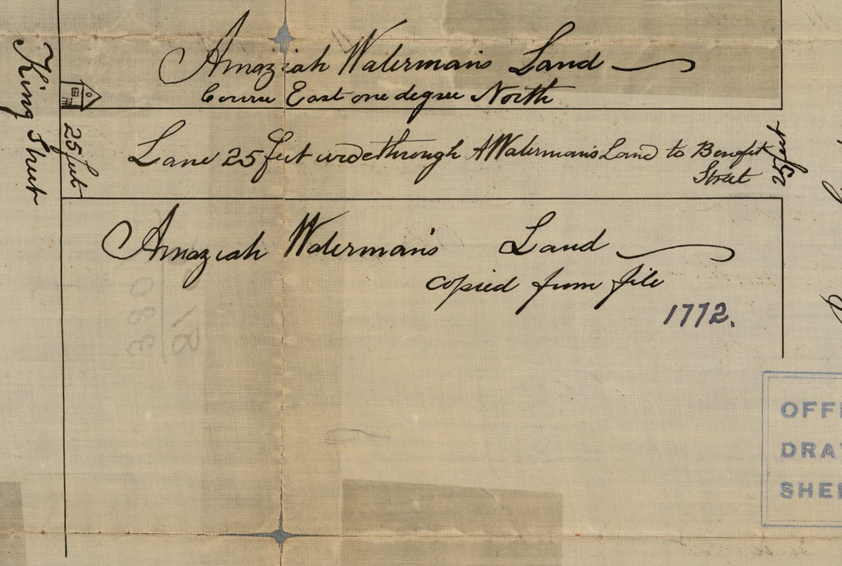

OFFICE No. 3807
DRAWER „ 81
SHEET „ C-6

Compared.