T.F.C. 2303-24-5

PROVIDENCE, R.I.
CITY ENGINEER'S OFFICE
STREET LINE DEP'T.
July 19, 1922
045839

NOTE,
The area declared and established as a public highway is indicated by the letters A-B-C-D.
The lines thus defined agree with the deeds recorded in Deed book 589 page 404, Deed book 601 pages 309, 330-1-2-3, 338, 343, 372, 374 and Deed book 607 pages 164 and 167, also with the plat entitled "Fairmount Park by Frank E. Waterman March 1905" a copy of which can be found in the office of the Recorder of Deeds on plat card #908.

PLAT OF

HUNNEWELL AVENUE

AS PLATTED

FROM

MANTON AVE. TO 775 FT. NORTHERLY

SCALE 50 FEET PER INCH

Declared and Established a Public Highway
by Resolution of the
Board of Aldermen
July 20, 1922

Witness.....
City Clerk

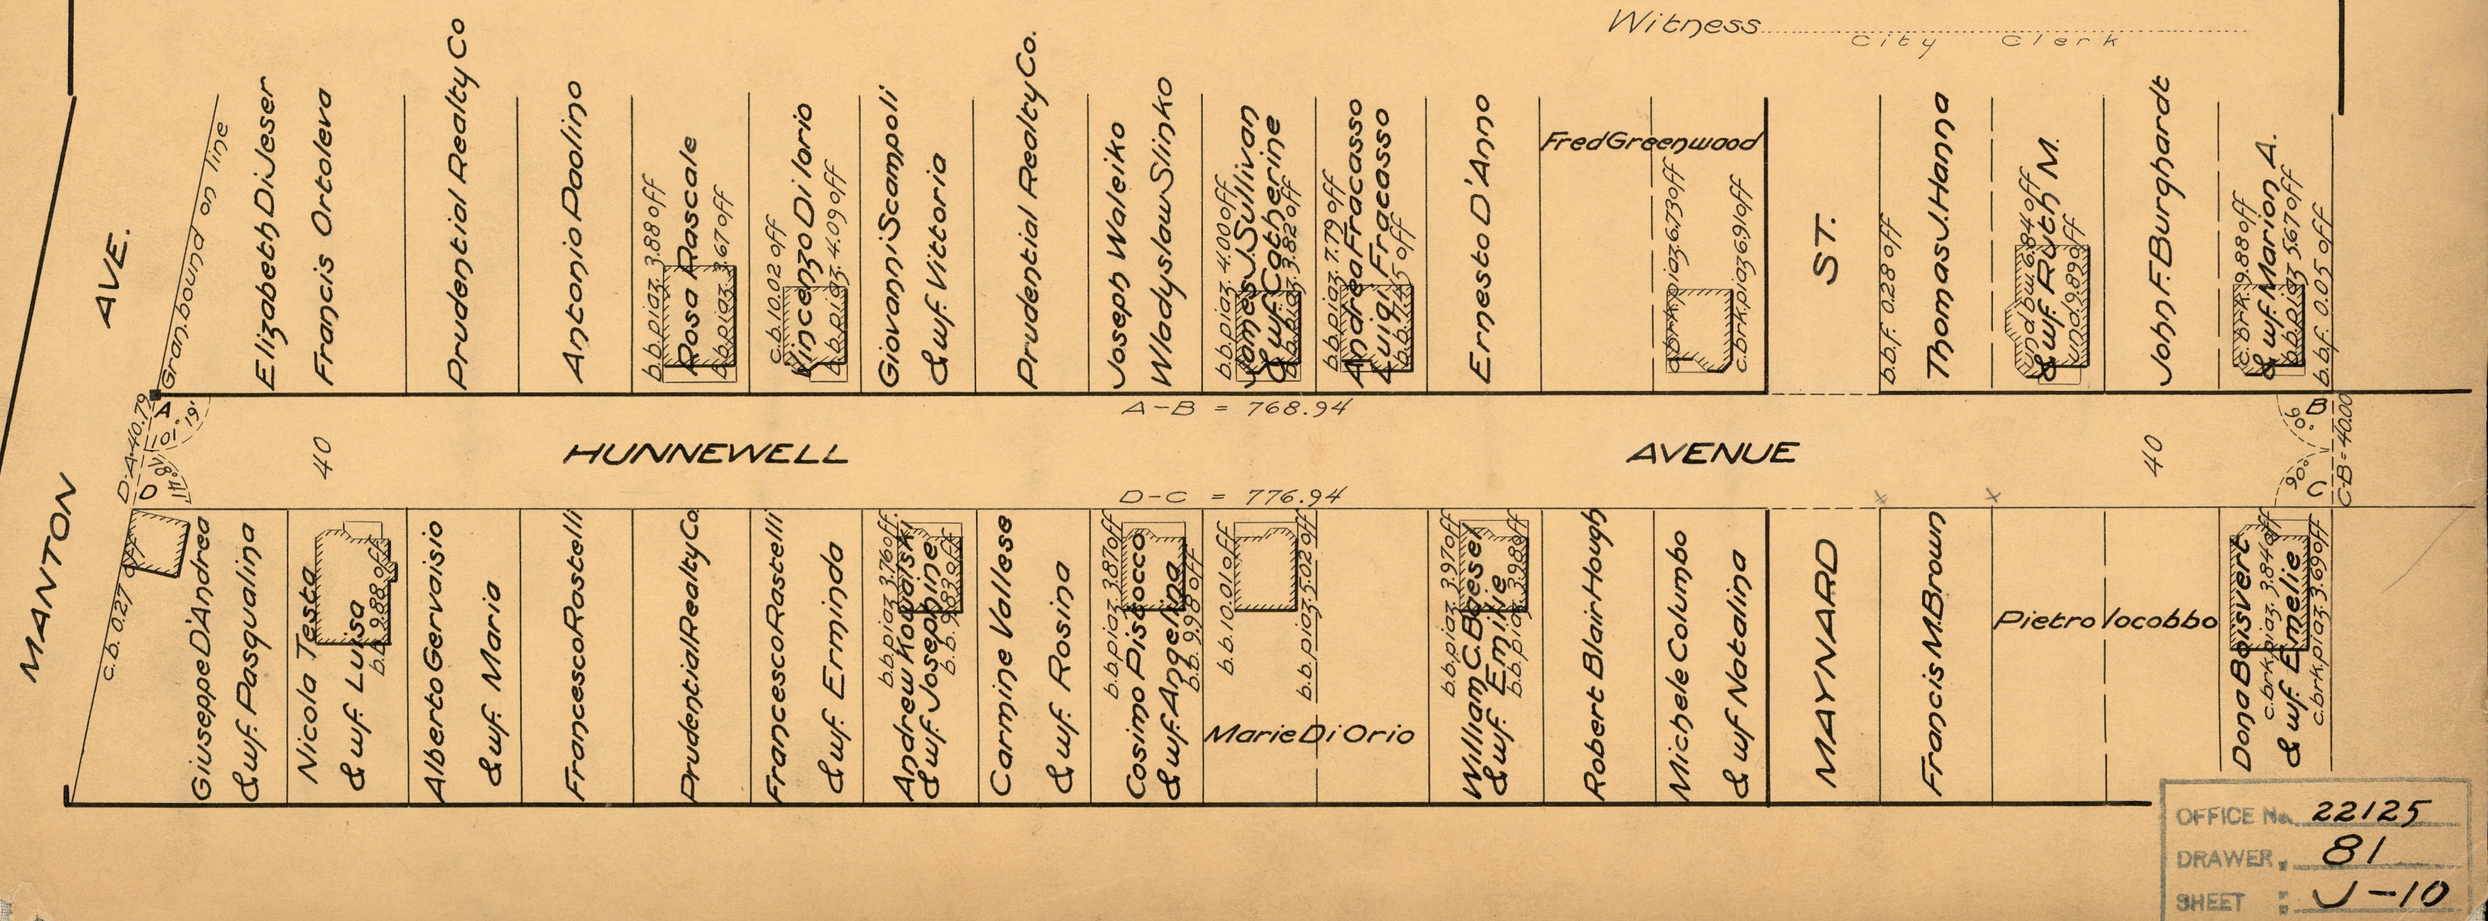

OFFICE No. 22125
DRAWER 81
SHEET J-10