F.B.B. XL 71-73

PROVIDENCE, R.I.
CITY ENGINEER'S OFFICE
STREET LINE DEP'T.
JULY 26, 1922
045846

The area declared a public highway is indicated by the letters ABCDEFGHHJ. The line thus fixed agree with the deeds in Deed book 592, pages 223, 250 and 264 Deed book 607, page 243 and Deed book 617 pages 408, 444 and 448 in the office of the Recorder of Deeds; also with the plat entitled "Plan showing the extention of Elmgrove Ave., Savoy St. and Woodbury St." etc. a copy of which can be found in said Recorder's office on plat card #1031

PLAT OF

WOODBURY STREET

AS PLATTED

FROM

MORRIS AVE. EASTERLY TO ELMGROVE AVE.

SCALE 60 FEET PER INCH

Opened and Declared a Public Highway
by Resolution of the
Board of Aldermen
May 18, 1922

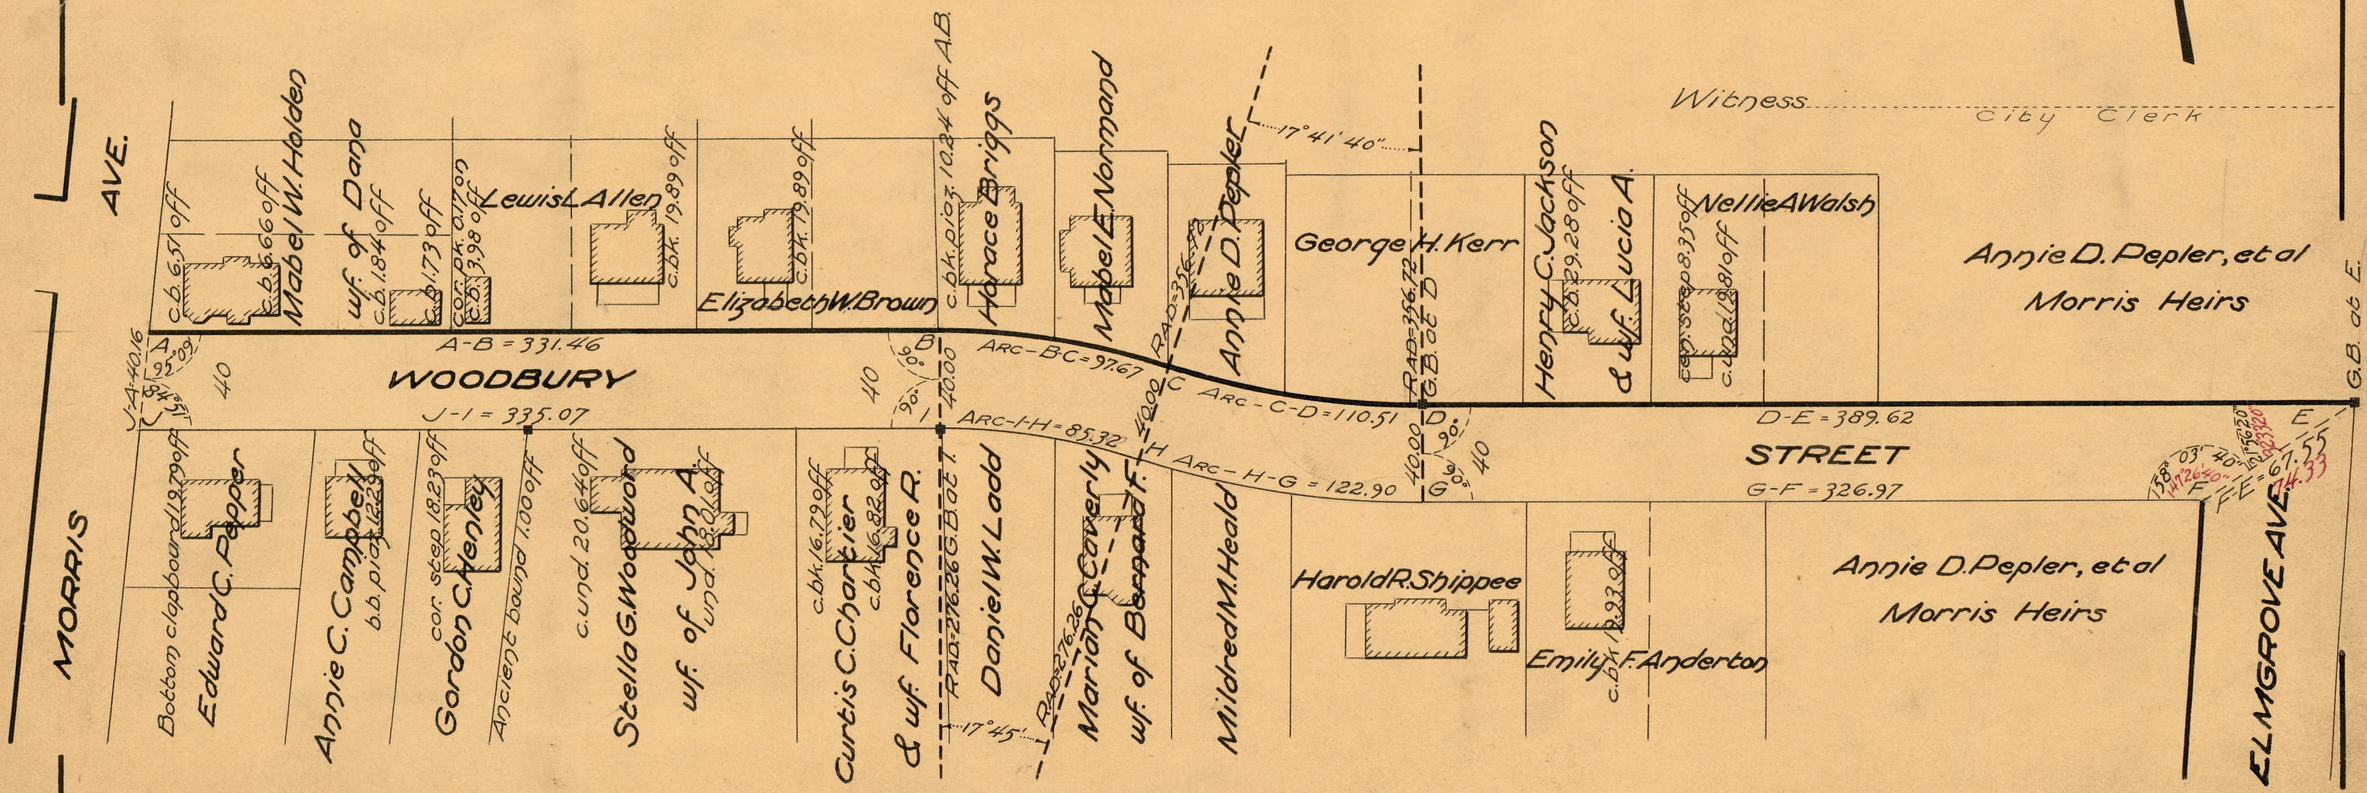

OFFICE No. 13003
DRAWER 81
SHEET J-11