Note: The area established a public highway is indicated by the letters A B C D. The lines thus fixed conform to the "Oakland Villa" Plat recorded on Card 928 in the office of the Recorder of Deeds.

PLAT OF

HUXLEY AVENUE

FROM SMITH ST. TO THE NORTHERLY LINE OF OAKDALE ST.

SCALE 50 FEET PER INCH.

ESTABLISHED A PUBLIC HIGHWAY BY RESOLUTION

OF THE BOARD OF ALDERMEN

August 2, 1923.

370.40
388.53
2)758.93
379.465

PROVIDENCE, R.I.
CITY ENGINEER'S OFFICE
STREET LINE DEP'T.
Aug. 22, 1923.
046438

Witness, _____

City Clerk.

854.92

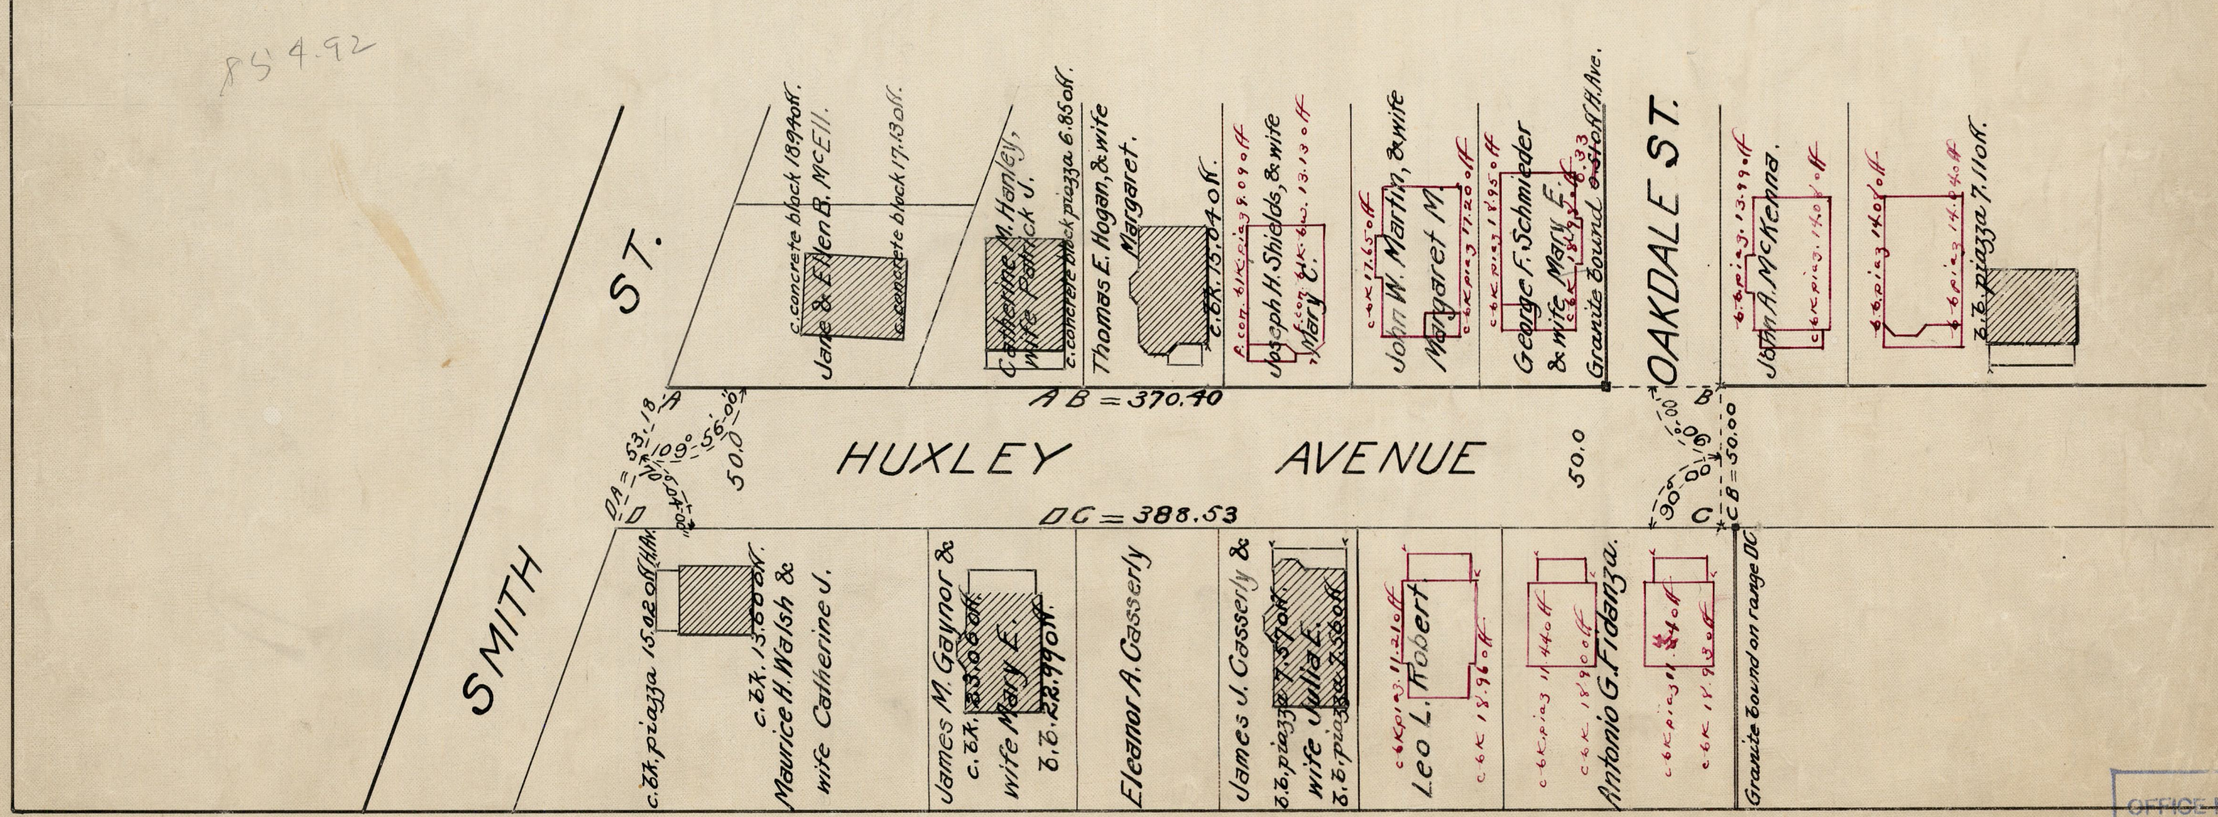

OFFICE No. 22559
DRAWER " 81
SHEET " J-29