G.A.N. 2346-23

NOTE. The area declared a public highway is indicated by the letters A B C D.
The lines thus fixed comform to the deeds in Deed Book 540 page 321, Deed Book 543 page 265 Deed Book 544 page 277 and to the "Replat of the Nancy Waterman Land" on Card 917 in the office of the Recorder of Deeds.

PLAT OF

WILDWOOD AVENUE

FROM LOUIS AVE. TO THAT PORTION ALREADY RECEIVED

SCALE 40 FEET PER INCH

DECLARED A PUBLIC HIGHWAY BY RESOLUTION OF THE BOARD OF ALDERMEN

July 12, 1923.

259.24
254.60
2/513.84
256.92

Witness_____
City Clerk.

PROVIDENCE, R.I.
CITY ENGINEER'S OFFICE
STREET LINE DEP'T.
Oct. 24, 1923
046562

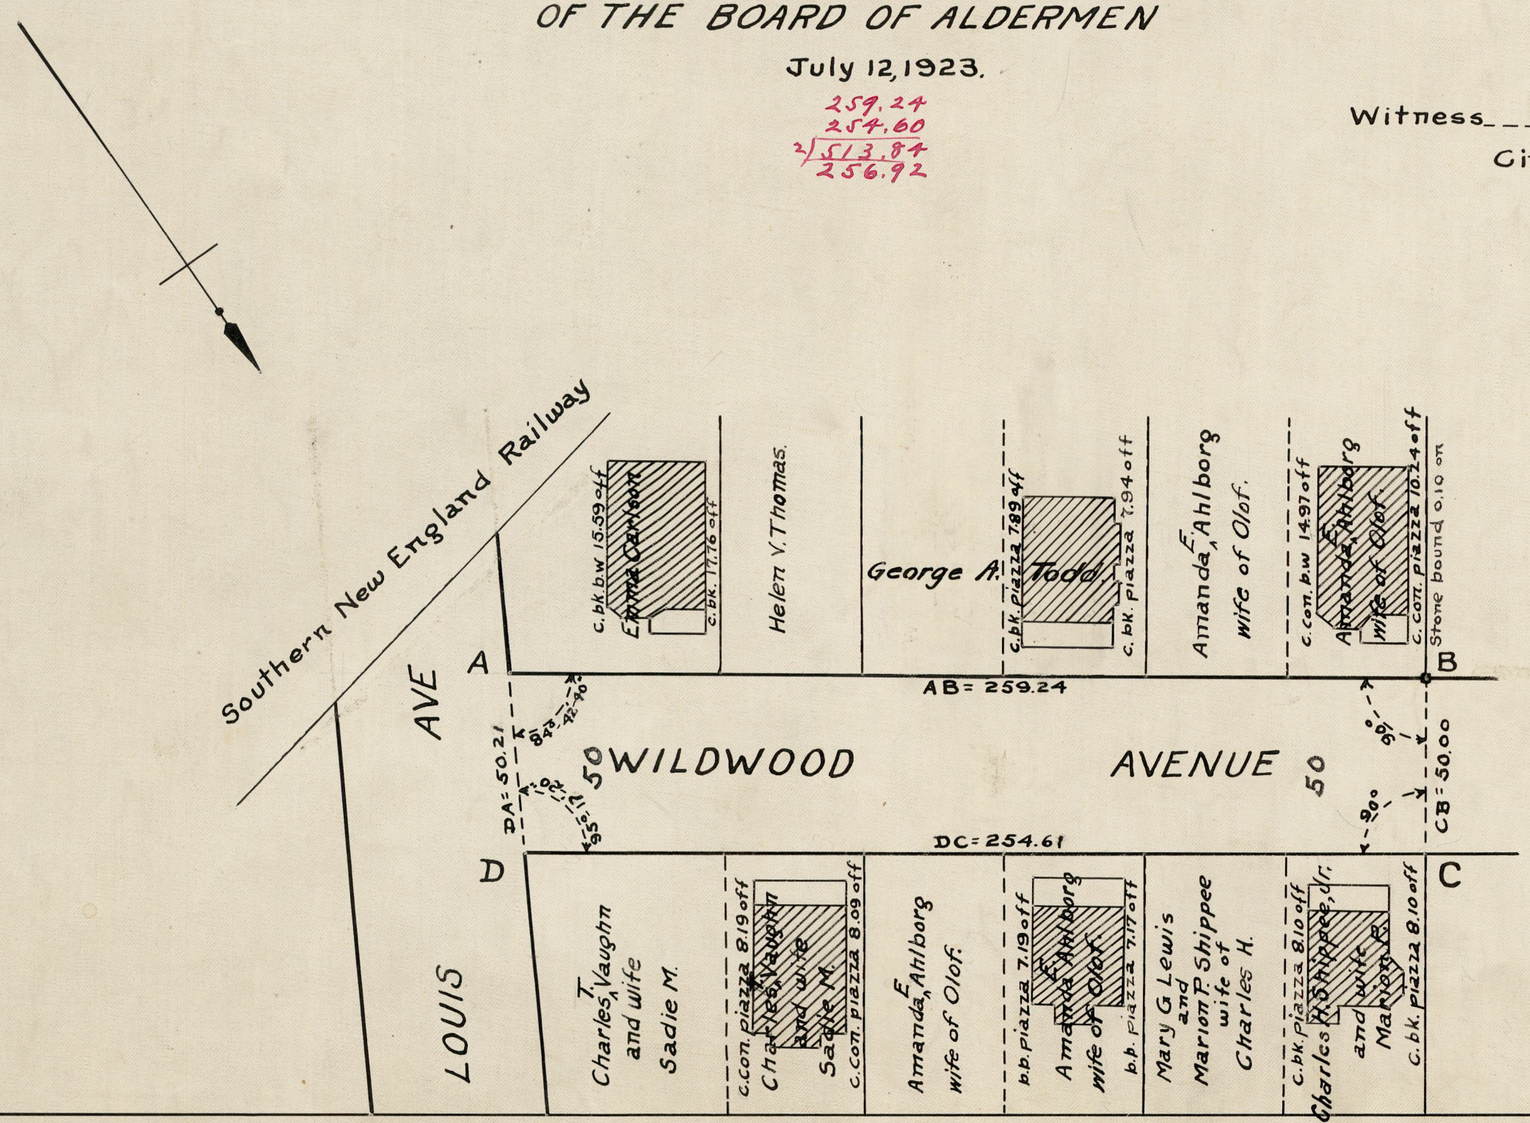

OFFICE No. 22581
DRAWER " 81
SHEET " J-42