SHEET ONE

524.00 77 2 184

R.L.G. 3370-112

NOTE:- The area declared public highways is denoted by the letters ABCDEFGHJKLM NOPQRSTU and conforms with the plat recorded in plat book 36 on page 48.

PROVIDENCE, R.I.
CITY ENGINEER'S OFFICE
STREET LINE DEP'T.
Jan. 31, 1925.
047590

PLAT OF

ERNEST STREET

FROM ALLENS AVE TO EASTERLY LINE OF ELLIS STREET

ELLIS STREET

FROM ERNEST ST. TO TERMINAL ROAD

TERMINAL ROAD

FROM THE WESTERLY LINE OF ELLIS ST. TO ITS EASTERLY TERMINATION

IN TWO SHEETS.

SCALE 100 FEET PER INCH

DECLARED PUBLIC HIGHWAYS BY RESOLUTION OF THE BOARD OF ALDERMEN

JULY 3, 1924.

Providence Gas Company

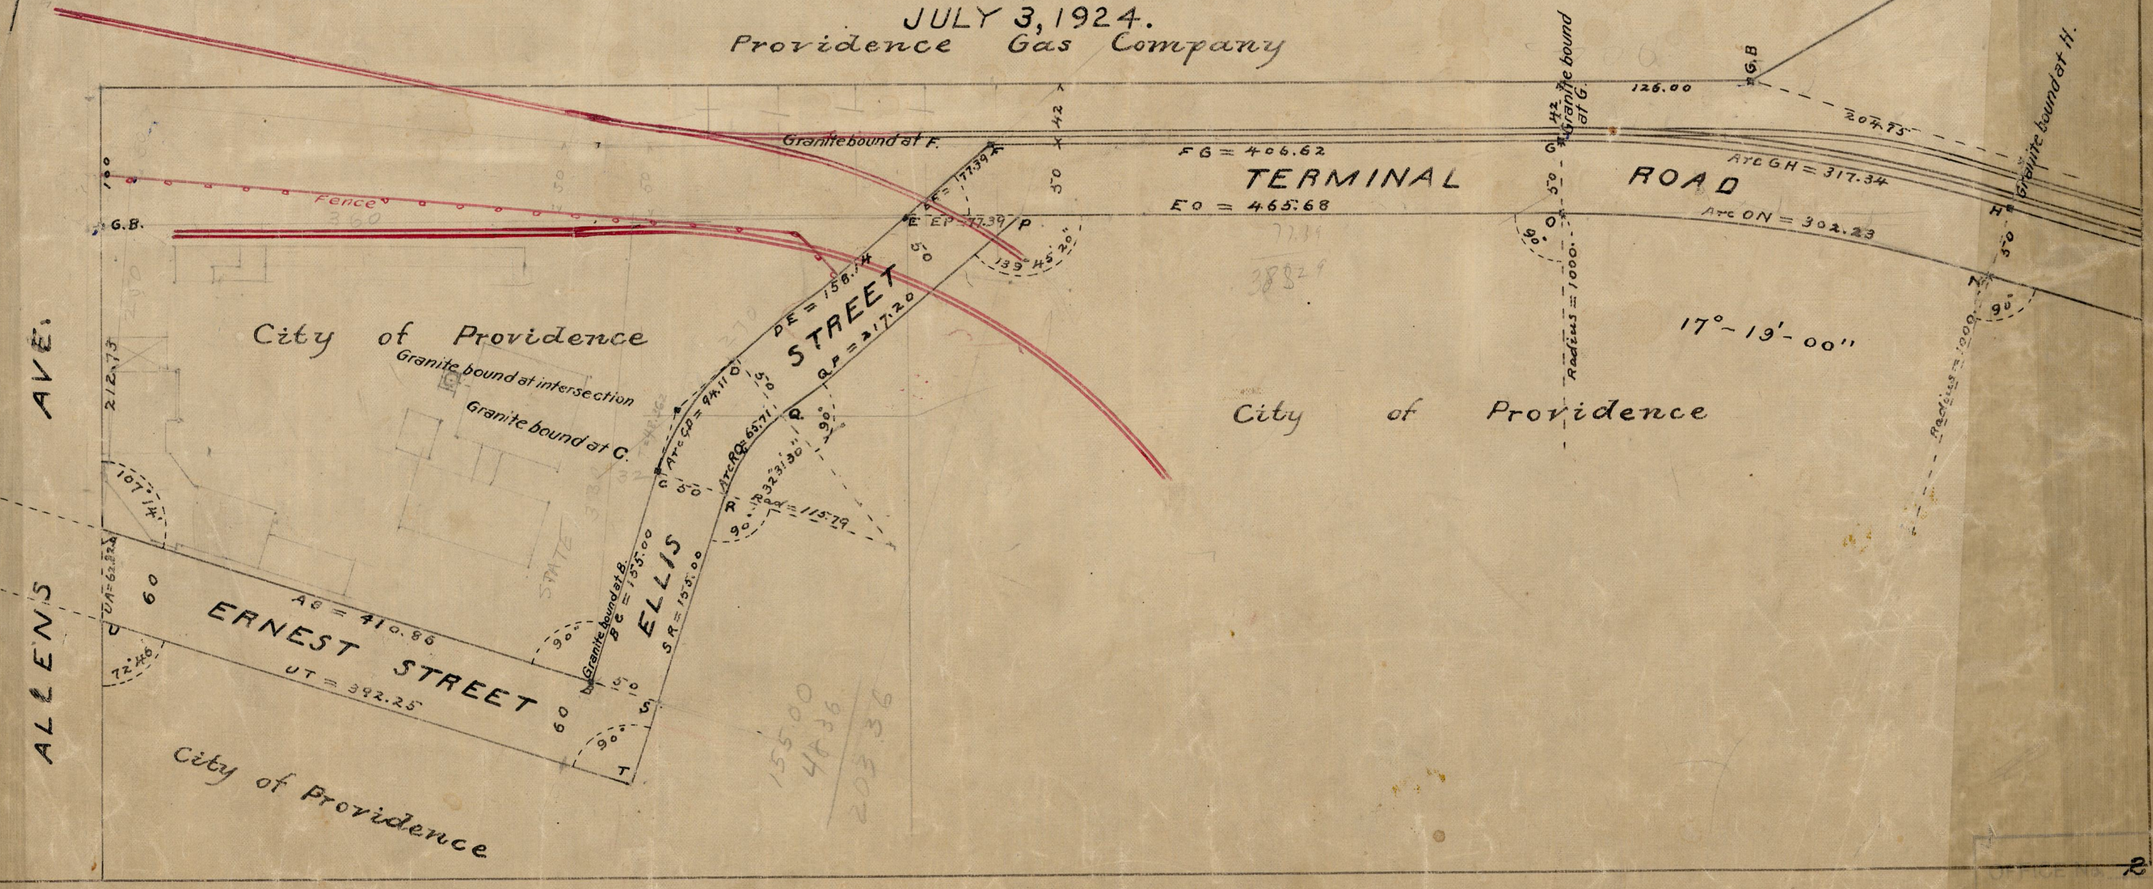

22978
31
J-84