T.F.C. 2352-174 & 2471-76

NOTE :-
The area declared a public highway is denoted by the letters ABCD, and conforms with the plat recorded in plat book 35 on page 80 in the office of the Recorder of Deeds.

PLAT OF

WESTFORD ROAD

FROM BLACKSTONE BOULEVARD TO COLE AVE.

SCALE 60 FEET PER INCH

DECLARED A PUBLIC HIGHWAY BY RESOLUTION
OF THE BOARD OF ALDERMEN
JULY 3, 1924

PROVIDENCE, R.I.
CITY ENGINEER'S OFFICE
STREET LINE DEP'T.
April 12, 1932
054429

Notes in Red added July 16, 1926

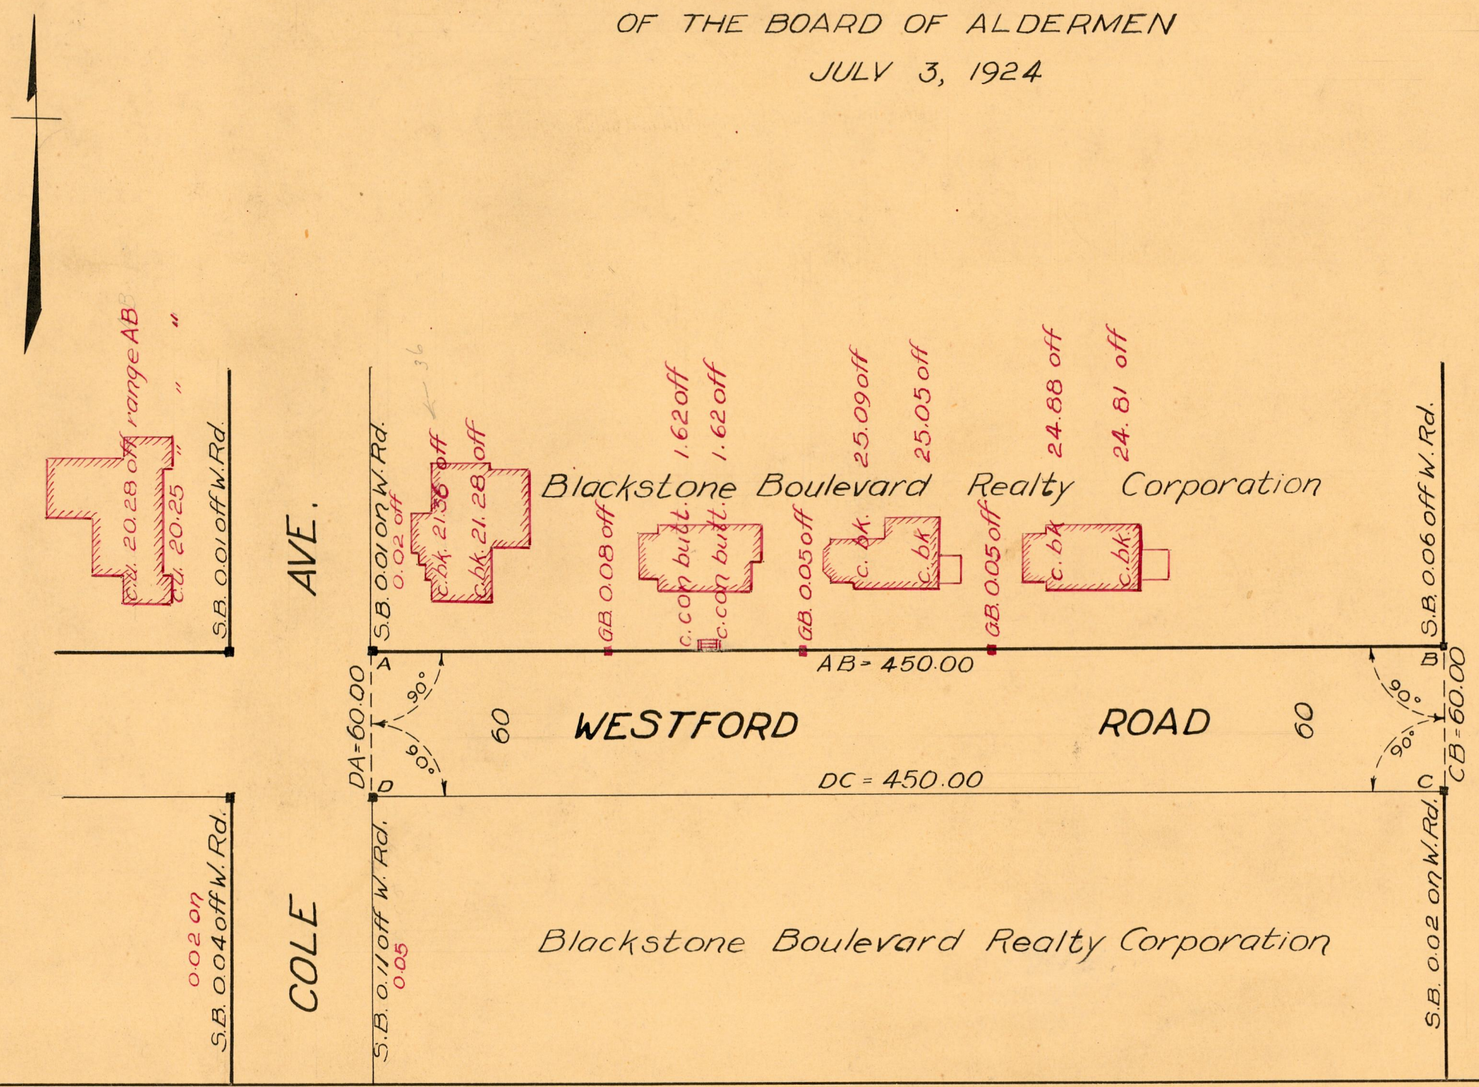

OFFICE No. 22988
DRAWER 81
SHEET J-93