FBB-XIX-47

Note The lines of President Ave. shown correspond with the plats recorded in plat book No.19 pages 13 and 17 in the office of the recorder of deeds.

PROVIDENCE, R.I.
CITY ENGINEER'S OFFICE
STREET LINE DEP'T.
Aug. 11, 1896
025524

PLAT OF
PRESIDENT AVENUE

FROM THE WESTERLY LINE OF SLATER AVE.

TO BLACKSTONE BOULEVARD.

SCALE 50 FEET PER INCH.

DECLARED A PUBLIC HIGHWAY
BY RESOLUTION OF THE
BOARD OF ALDERMEN,
April 27, 1896.

025524
82
A109

255.29

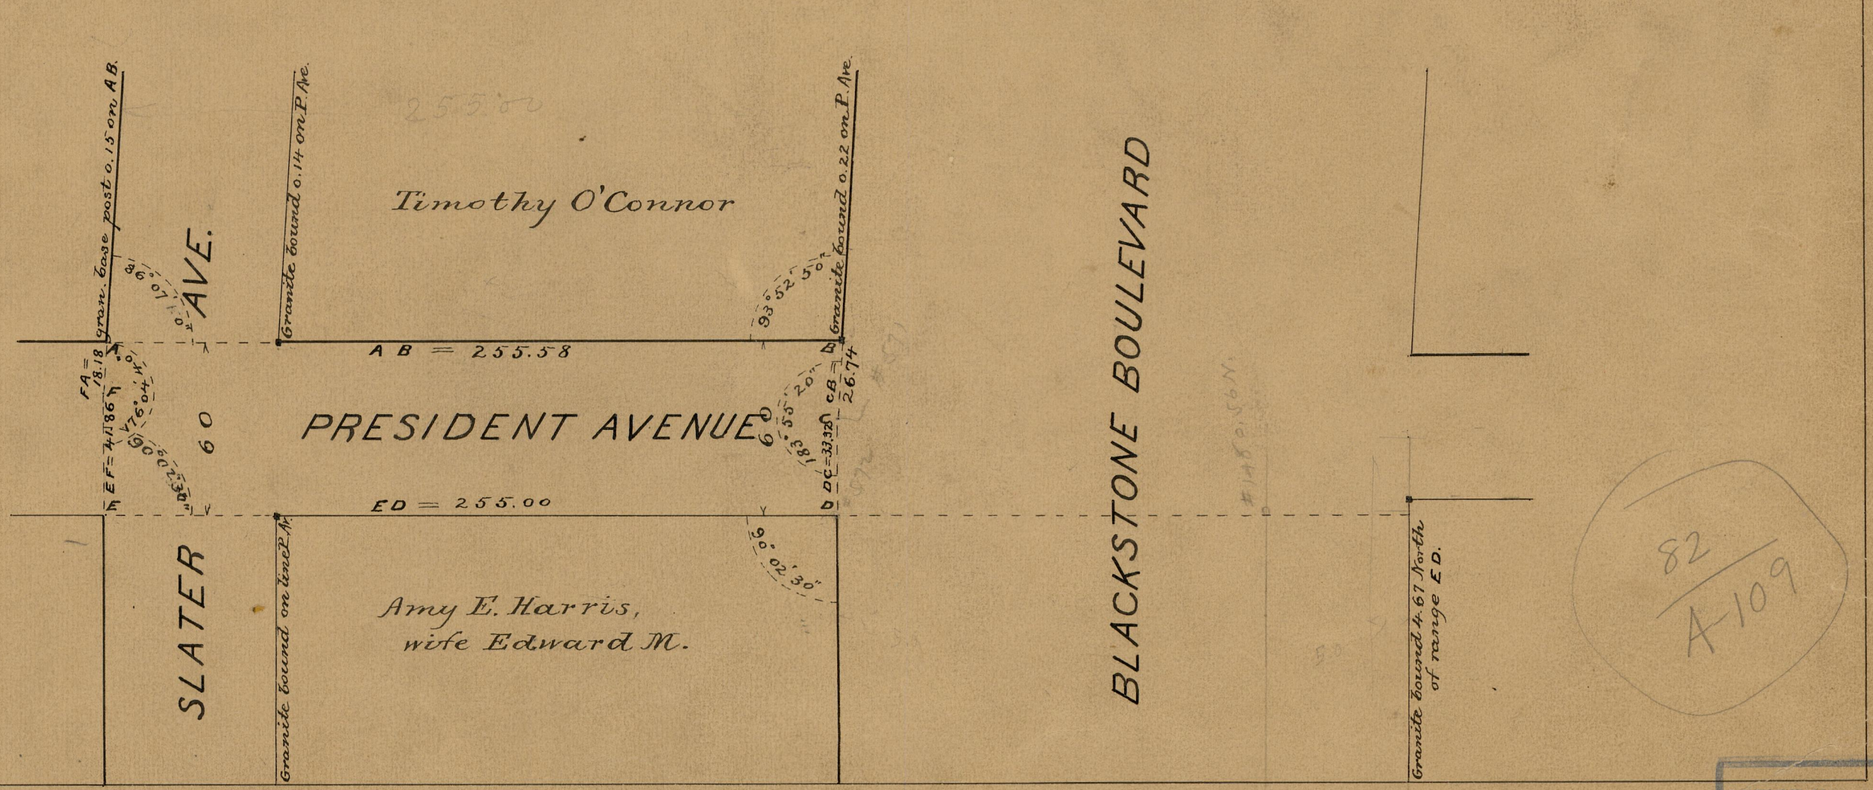

82
A109

82
A-109

OFFICE No. 13018
DRAWER 82.
SHEET A-109