CITY ENGINEER'S OFFICE
STREET LINE DEP'T.
Oct. 22, 1879
0517

W 98

Prov. R.I.

This map accompanies our report of this date

} Committee

MAP OF

HOPE ST.

FROM NEAR WILLIAMS ST. TO WICKENDEN ST.

IN TWO SHEETS

From Wickenden st. to the N.W. cor. of P. H. Durfee's House.

IN TWO SHEETS.

City Engineer's Office,
Oct. 22. 1879.

Scale 40 ft. per inch.

COMPARED.
J. A. Gladding
Ass't Engineer

OFFICE No. 4275
DRAWER " 82
SHEET " A-47

0517
82
A-47

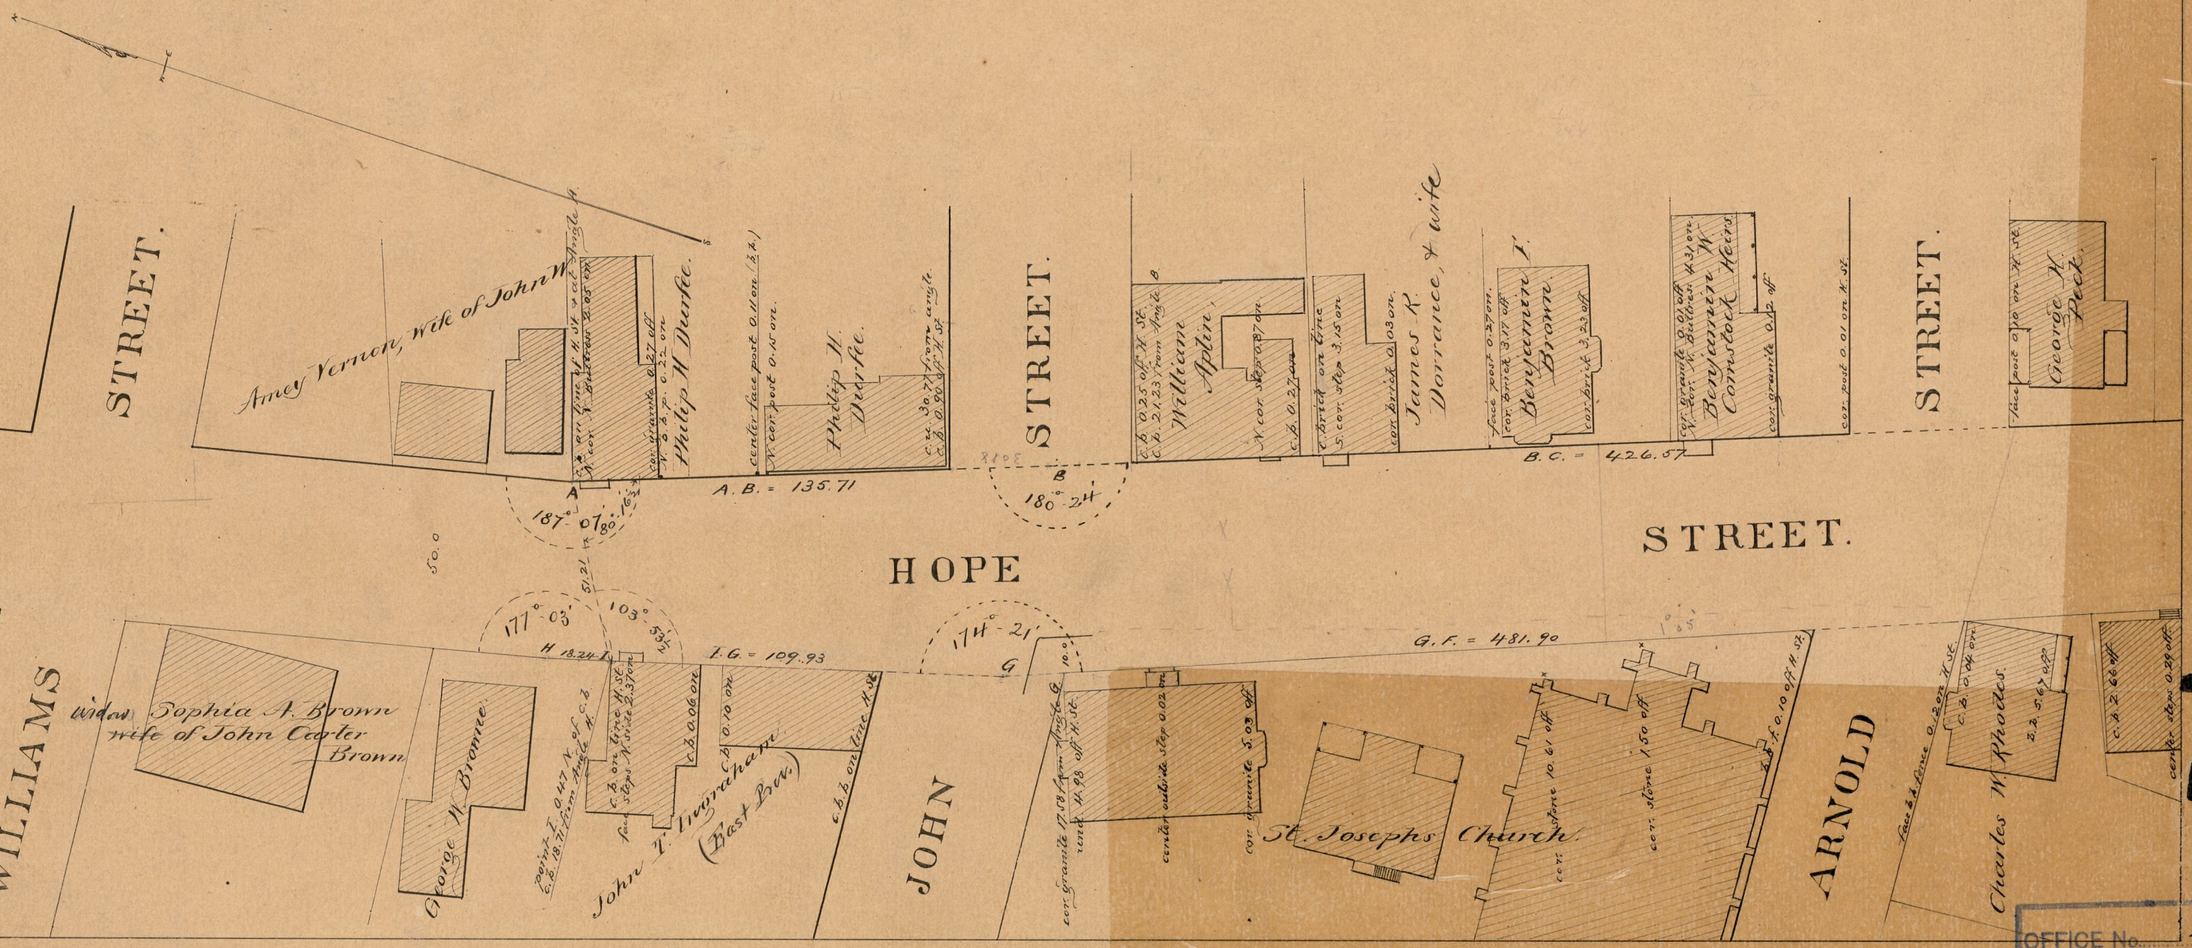

82
A47
82
A-47

OFFICE No. 4270
DRAWER " 82
SHEET " A-47