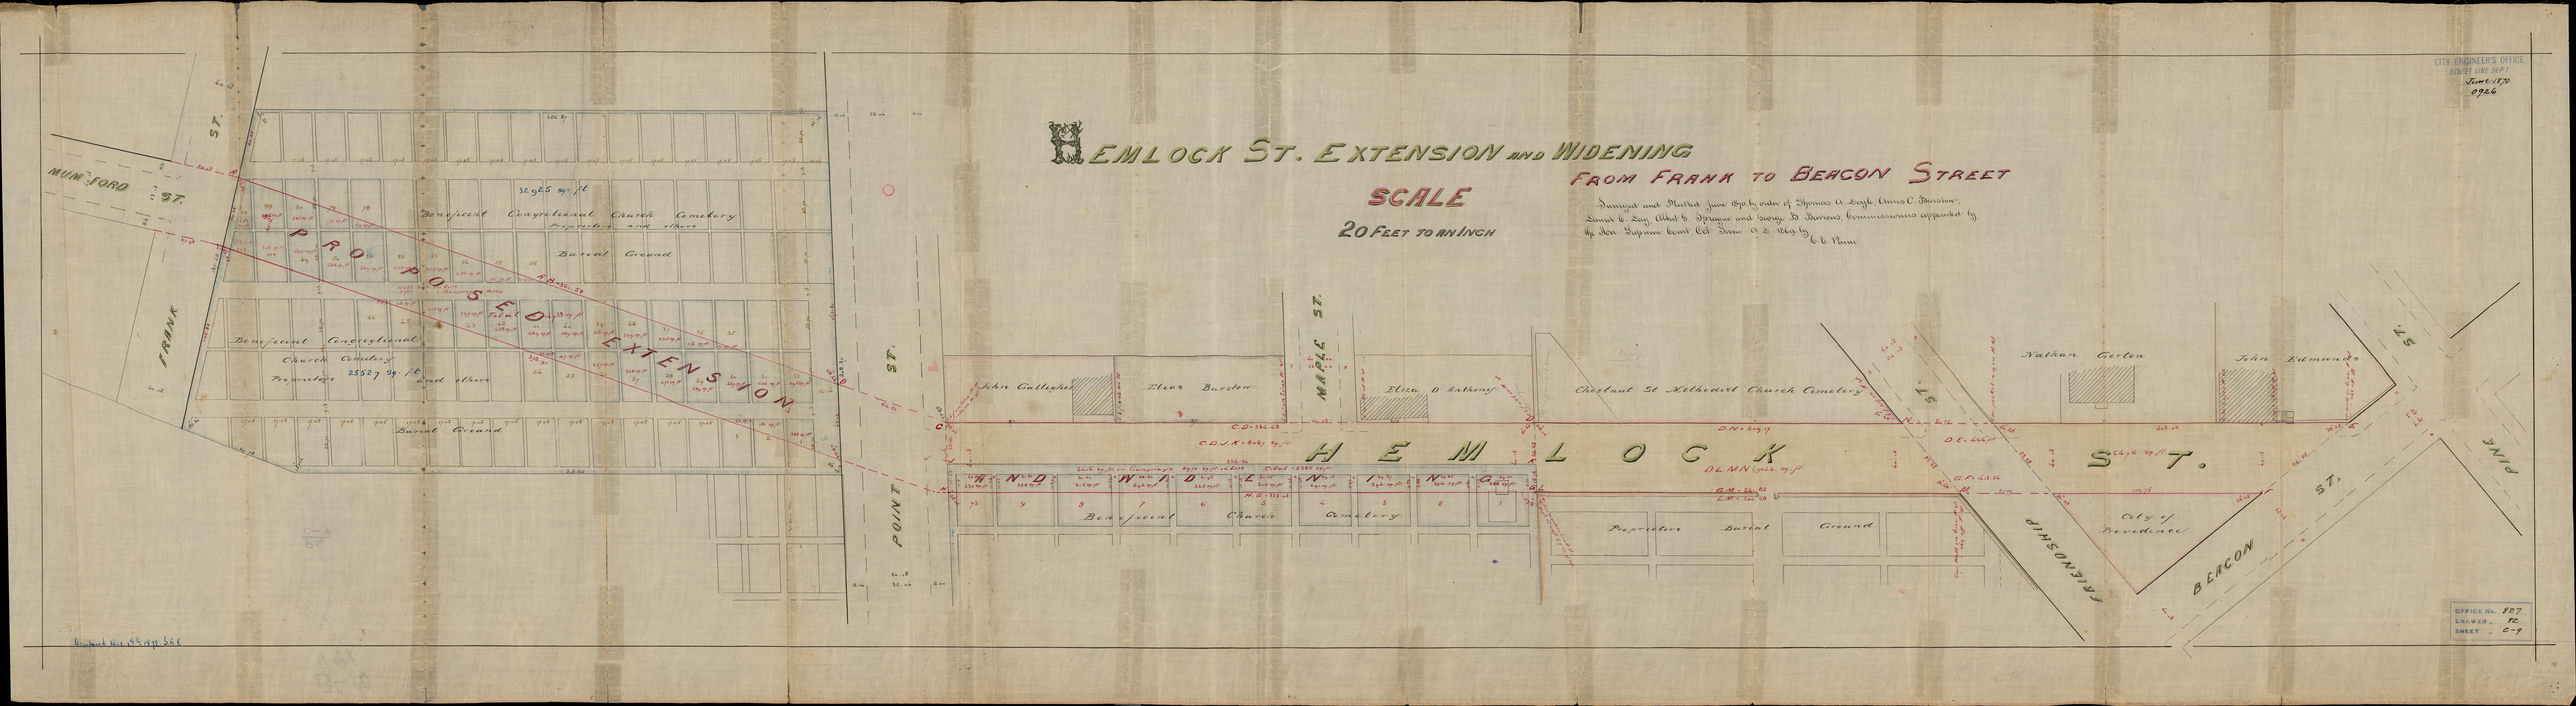

HEMLOCK ST. EXTENSION AND WIDENING
FROM FRANK TO BEACON STREET
SCALE
20 FEET TO AN INCH
Surveyed and Marked June 1870, by order of Thomas A. Doyle, Chris C. Barstow, Daniel E. Day, Albert G. Sprague and George B. Harrows, Commissioners appointed by the Hon. Lapham Court Oct. Term A. D. 1869, by C. E. Plum
CITY ENGINEER'S OFFICE
STREET LINE DEPT.
June 1870
0926
MUMFORD ST.
FRANK ST.
POINT ST.
MAPLE ST.
FRIENDSHIP ST.
BEACON ST.
PINE ST.
PROPOSED EXTENSION
HEMLOCK ST.
Beneficent Congregational Church Cemetery
Proprietors and others
Burial Ground
Total
John Gallagher
Elias Barstow
Eliza D Anthony
Chestnut St Methodist Church Cemetery
Nathan Gorton
John Edmunds
City of Providence
Proprietors Burial Ground
Beneficent Church Cemetery
OFFICE No. 827
DRAWER 82
SHEET C-9