Drawer 83 A 97

Brown paper plans in hands of committee

EBB-XI-152-3
014083

Providence R. I. _____
This plat accompanies
our report of this date.

_____

_____

_____

PLAT OF
ELM STREET
FROM EDDY ST. TO PLAIN ST.
IN THREE SHEETS

SCALE 40 FEET PER INCH.

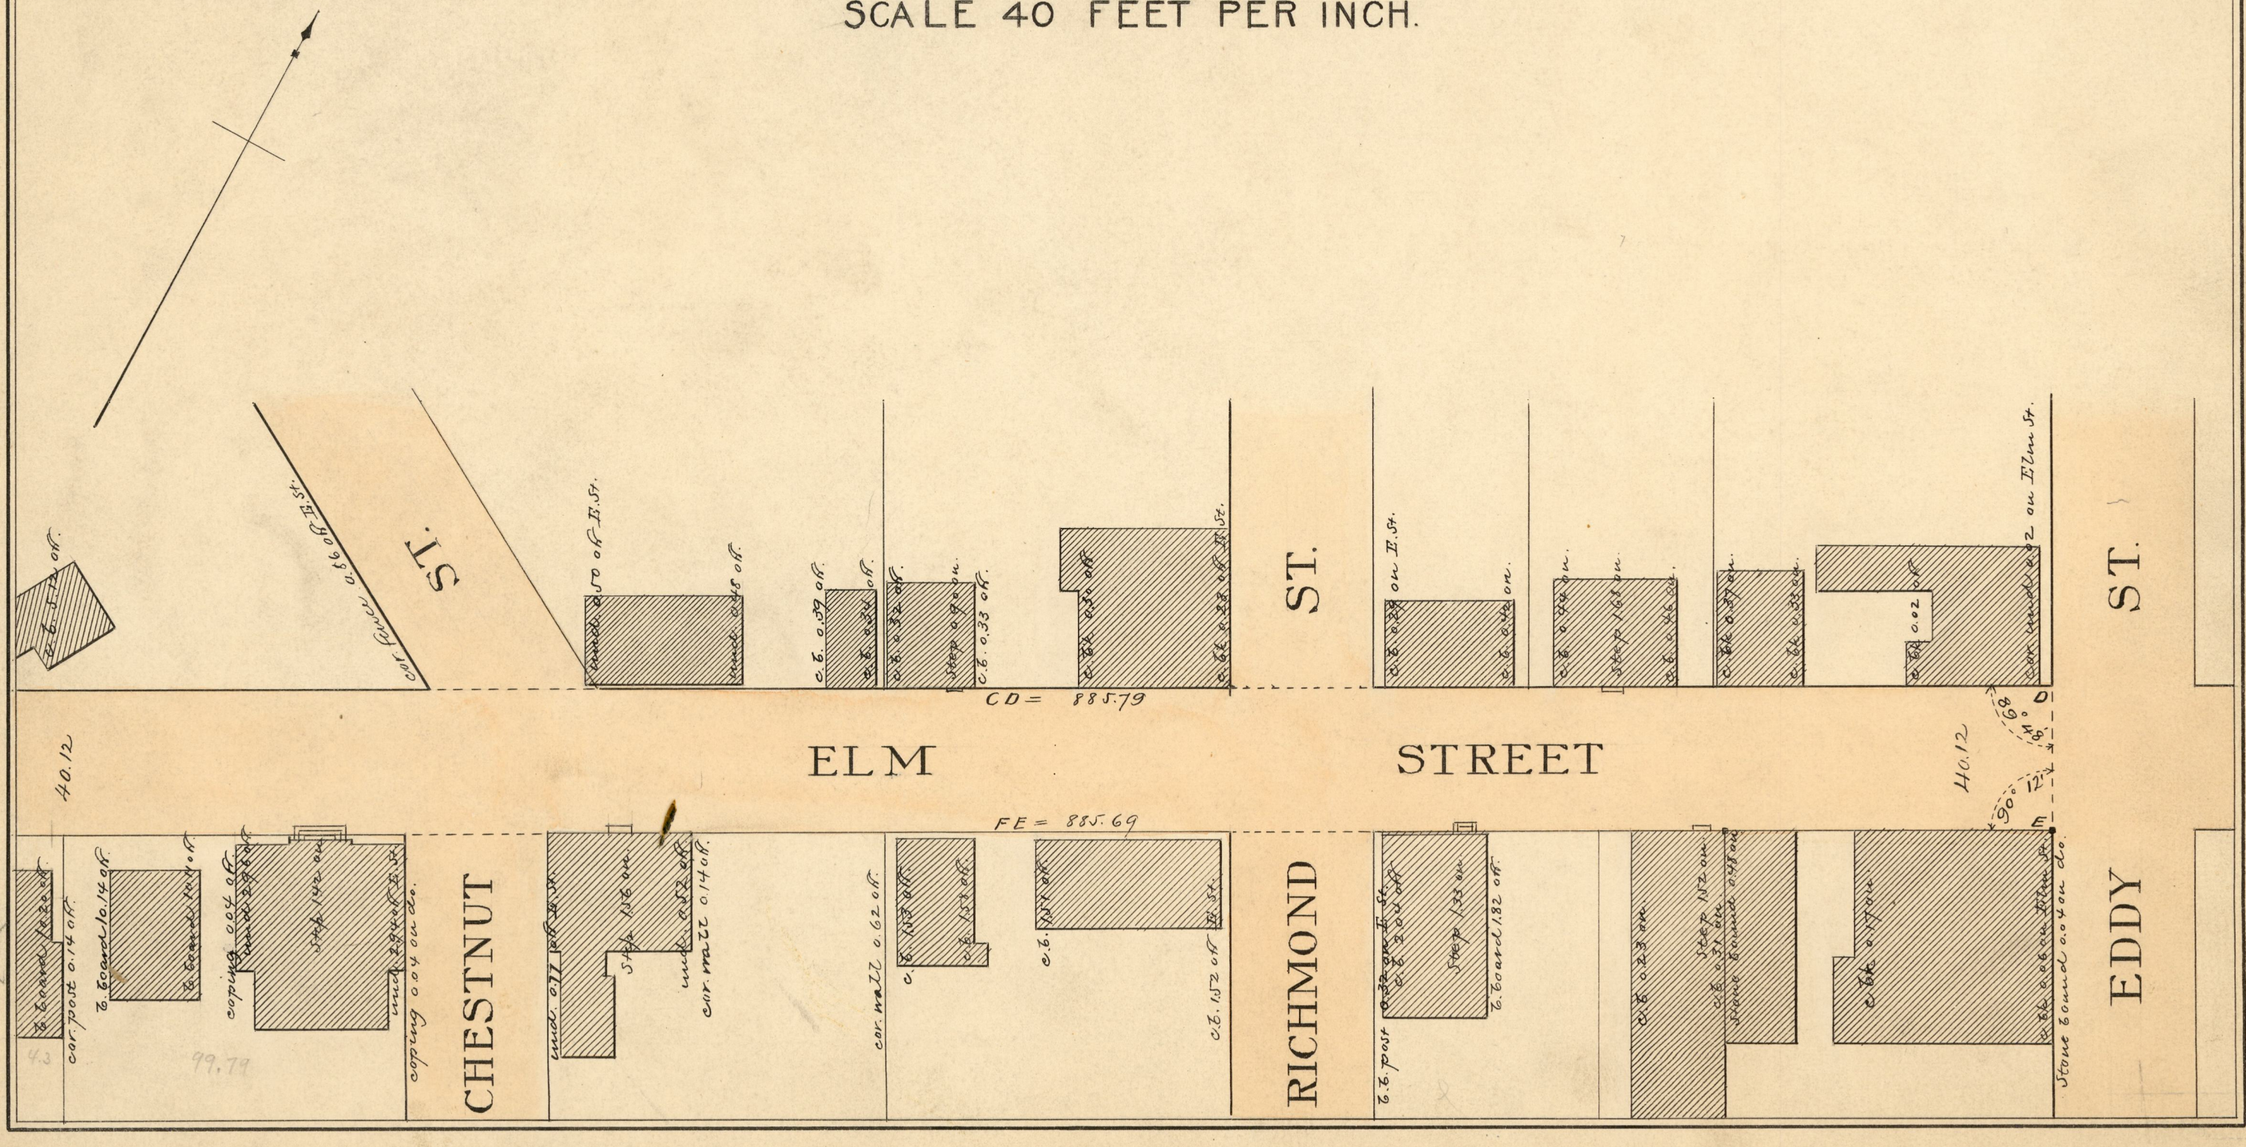
ELM STREET
CHESTNUT ST.
RICHMOND ST.
EDDY ST.
CD = 885.79
FE = 885.69
40.12
40.12
99°48'
90°12'
D
E
Cor. Plain & Elm Sts.
Cor. Eddy & Elm Sts.
Cor. Chestnut & Elm Sts.
Cor. Richmond & Elm Sts.
Stone bound on Elm St.
Stone bound on Eddy St.
Stone bound on Plain St.
Stone bound on Chestnut St.
Stone bound on Richmond St