SHEET TWO

Note, The lines given agree with plat of Francis Street presented to the board of aldermen Dec. 17, 1896

PROVIDENCE, R.I.
CITY ENGINEER'S OFFICE
STREET LINE DEP'T.
Apr. 7, 1893.
020748

PLAT OF

FRANCIS STREET

FROM GASPEE ST. TO SMITH ST.

IN TWO SHEETS.

SCALE 50 FEET PER INCH.

Showing widening as agreed to by the State of Rhode Island and the Board of State House Commissioners.

Notes in red were added Dec. 11, 1896

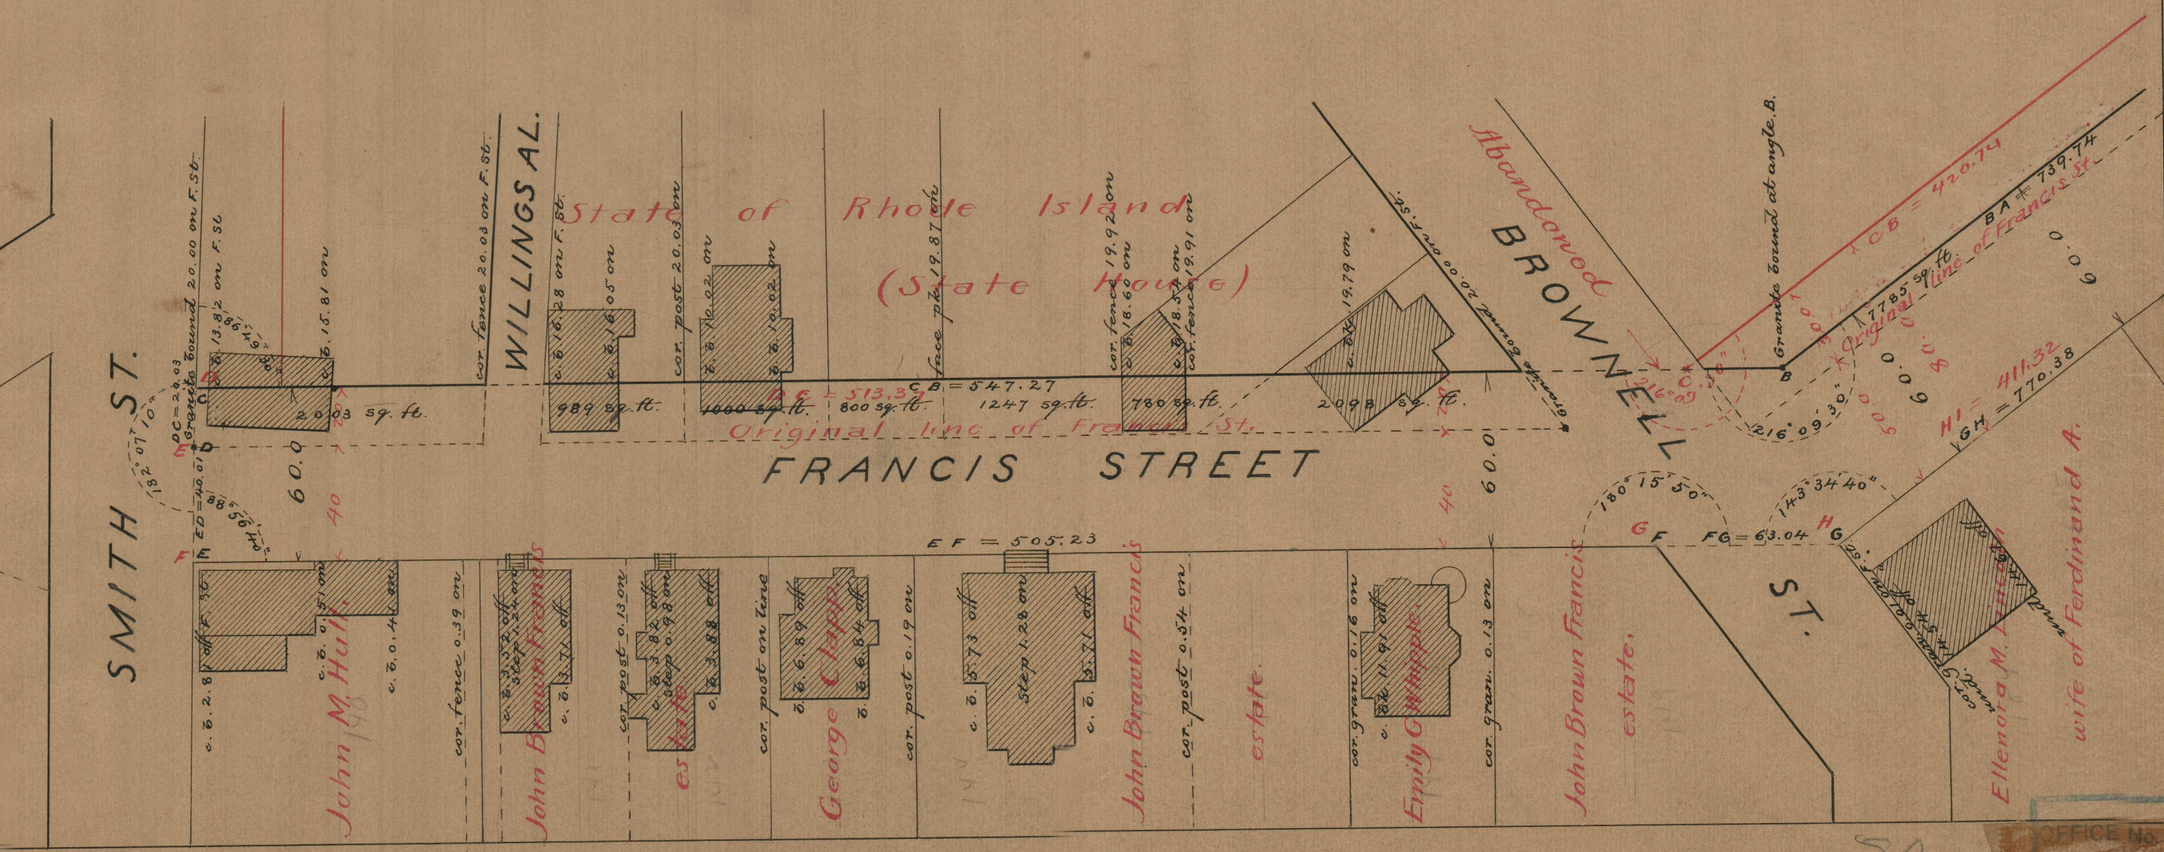
SMITH ST.
WILLINGS AL.
FRANCIS STREET
Abandoned
BROWNELL ST.
State of Rhode Island
(State House)
Original line of Francis St.
Granite found at angle B.
cor. fence 20.03 on F. St.
cor. post 20.03 on
face pk. 19.87 on
cor. fence 19.92 on
cor. fence 19.91 on
cor. post 20.02 on
cor. fence 19.79 on
cor. fence 20.00 on F. St.
Granite found 2.00 on F. St.
face pk. 15.81 on
face pk. 16.28 on F. St.
face pk. 16.05 on
face pk. 16.02 on
face pk. 18.60 on
face pk. 18.54 on
face pk. 19.02 on
DC = 20.03
ED = 40.01
EF = 505.23
FG = 63.04
GH = 770.38
H'I' = 411.32
TCB = 420.74
BA = 739.74
1785 sq. ft.
2003 sq. ft.
989 sq. ft.
1000 sq. ft.
800 sq. ft.
1247 sq. ft.
780 sq. ft.
2098 sq. ft.
60.0
60.01
40
25
0.09
0.05
0.08
0.09
182° 07' 10"
88° 56' 40"
180° 15' 50"
143° 34' 40"
216° 09' 30"
John M. Hull
John Brown Francis
estate
John Brown Francis estate.
Emily G. Whipple
Ellenora M. Ferdinand
wife of Ferdinand A.
cor. fence 0.39 on
cor. post on line
cor. post 0.13 on
cor. post 0.19 on
cor. post 0.54 on
cor. gran. 0.16 on
cor. gran. 0.13 on
step 1.28 off
step 0.98 off
step 0.82 off
step 1.72 off
step 1.88 off
step 1.73 off
