IN TWO SHEETS
SHEET TWO

G.W.S. 3267 p 46-49

PLAT OF

TOURO STREET

FROM BRANCH AVE. TO LOMBARDI ST.

CITY COUNCIL
MARCH 7, 1952

PROVIDENCE, R. I.
P. W. DEPT. - ENGINEERING OFFICE
STREET LINE SECTION
Plan No 061076
Date Mar. 8, 1955

SCALE 1" = 40'

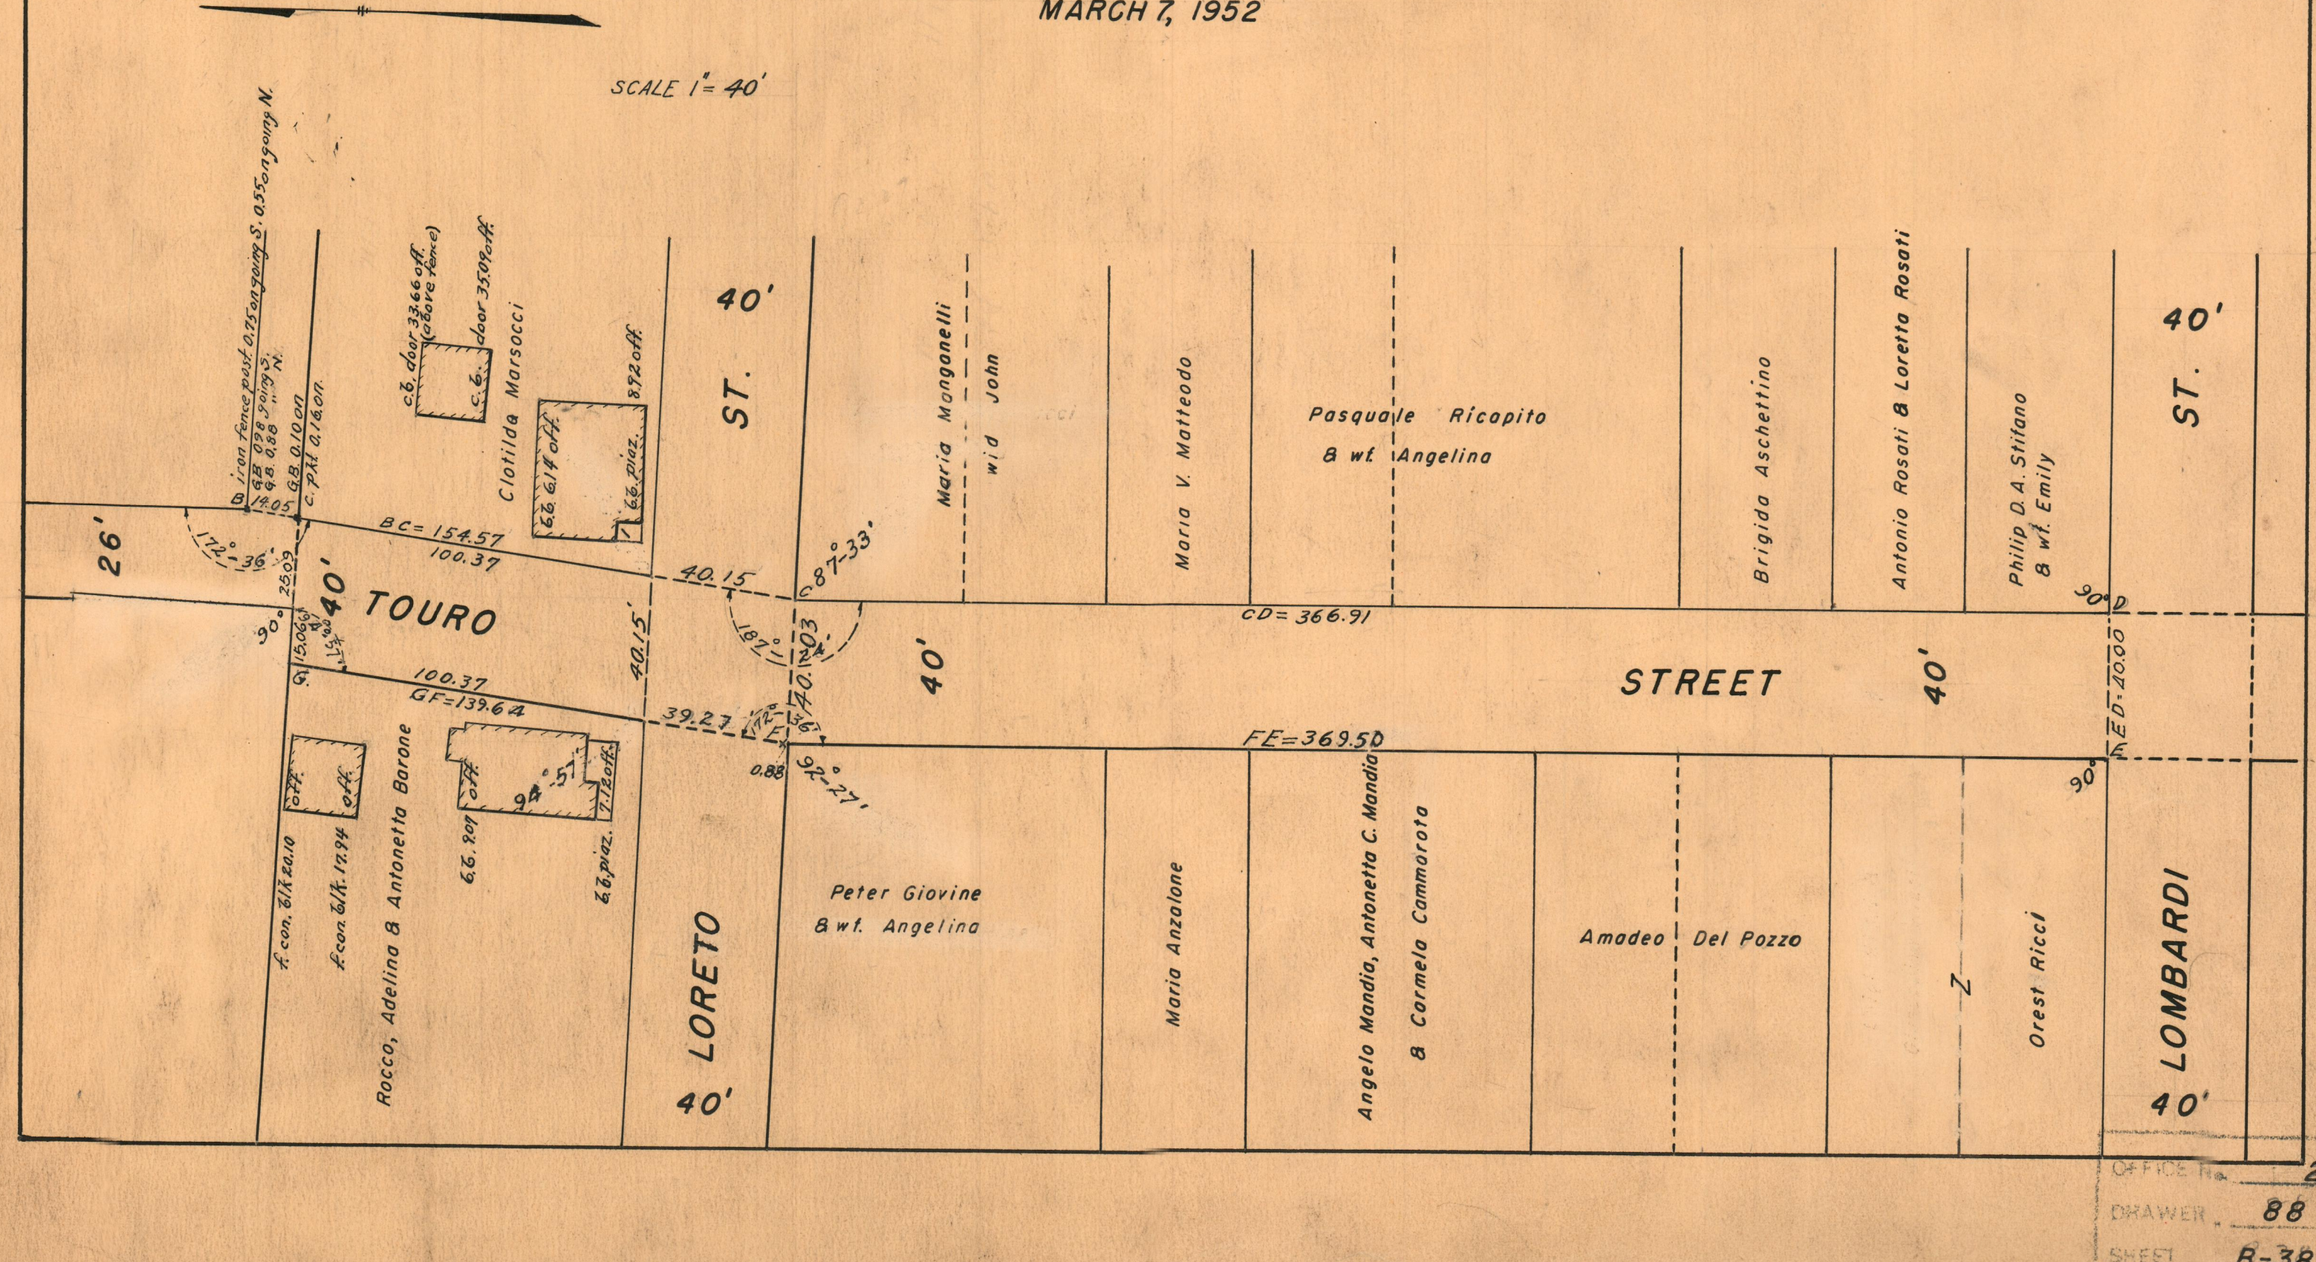
Iron fence post 0.27 S. 0.55 S. 0.55 W.
GB 0.98 Joins S.
GA 0.88
GB 0.10 on
c. P.H. 0.16 on
B
14.05
c.b. door 33.66 off. (above fence)
c.b. door 35.09 off.
c.b.
c.b.
Clotilda Marsocci
6.6. 6.14 off.
6.6. piaz.
8.72 off.
ST.
Maria Mangonelli
wid John
Maria V. Matteodo
Pasquale Ricopito
& wf. Angelina
Brigida Aschettino
Antonio Rosati & Loretta Rosati
Philip D. A. Stifano
& wf. Emily
ST.
40'
26'
172° 36'
25.09
BC = 154.57
100.37
40.15
87° 33'
CD = 366.91
90°
15.06
14° 24'
40' TOURO STREET
40.15'
187° 11' 24"
40.03
100.37
GF = 139.64
39.27
172° 36'
FE = 369.50
0.88
92° 27'
94° 5'
RED = 20.00
90°
40'
40'
40'