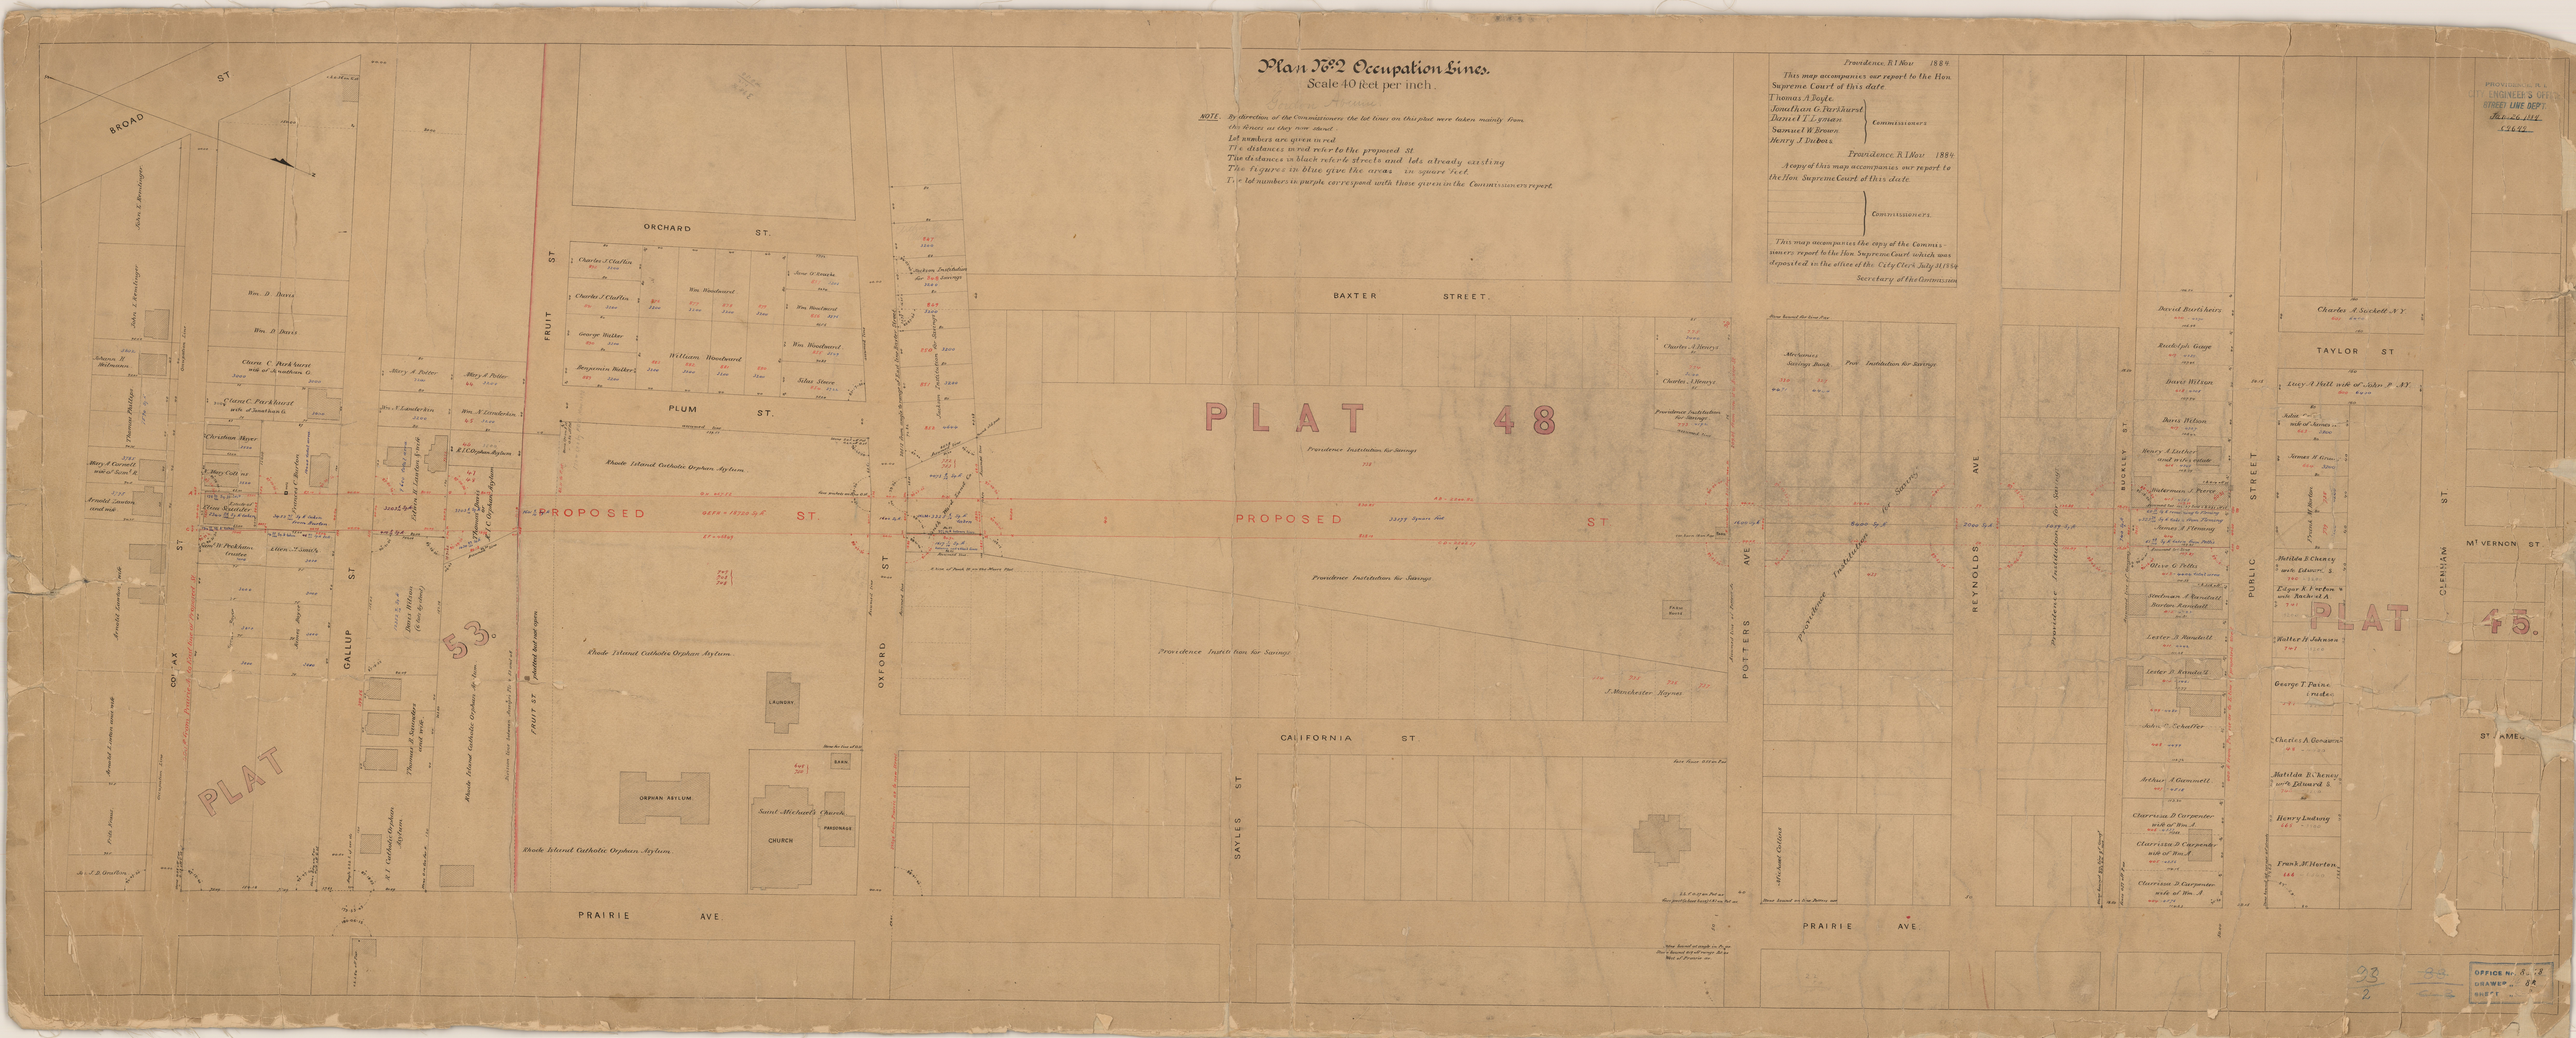
Plan No. 2 Occupation Lines.
Scale 40 feet per inch.
NOTE. By direction of the Commissioners the lot lines on this plat were taken mainly from the fences as they now stand.
Lot numbers are given in red.
The distances in red refer to the proposed St.
The distances in black refer to streets and lots already existing.
The figures in blue give the areas in square feet.
The lot numbers in purple correspond with those given in the Commissioners report.
Providence R.I. Nov 1884.
This map accompanies our report to the Hon. Supreme Court of this date.
Thomas A. Doyle.
Jonathan G. Parkhurst.
Daniel T. Lyman.
Samuel W. Brown.
Henry J. Dubois.
Commissioners
Providence R.I. Nov 1884.
A copy of this map accompanies our report to the Hon. Supreme Court of this date.
Commissioners.
This map accompanies the copy of the Commissioners report to the Hon. Supreme Court which was deposited in the office of the City Clerk July 31, 1884.
Secretary of the Commission
PROVIDENCE R.I. LANDERS S OFFICE STREET LINE DEPT. Feb. 26. 1914. 26692
BROAD ST
ORCHARD ST.
BAXTER STREET
PLUM ST.
PLAT 48
PROPOSED ST.
PROPOSED ST
FRUIT ST
OXFORD ST
CALIFORNIA ST.
SAYLES ST
POTTERS AVE
REYNOLDS AVE
BUCKLEY ST
PUBLIC STREET
CLEMENT ST
Mt VERNON ST
TAYLOR ST
ST AMES
PRAIRIE AVE.
GALLUP ST
PLAT 53.
PLAT 45.
Rhode Island Catholic Orphan Asylum
ORPHAN ASYLUM
LAUNDRY
BARN
Saint Michael's Church
CHURCH
PARSONAGE
Providence Institution for Savings
Mechanics Savings Bank
Wm. D. Davis
Clara C. Parkhurst wife of Jonathan G.
Mary A. Potter
Wm. N. Landerkin
Christian Mayer
Mary A. Cornell wife of Sam'l R.
Arnold Lawton, real est.
Ellen T. Smith's trustee
Charles J. Claffin
Charles J. Claffin
George Walker
Benjamin Walker
William Woodward
Wm. Woodward
Silas Steere
Charles A. Henry
Charles A. Henry
J. Manchester Haynes
David Bartlheirs
Rudolph Gauge
Davis Wilson
Davis Wilson
Henry A. Luther and wife's estate
Waterman J. Pierce
James F. Hennessy
Olive G. Potter
Stedman A. Randall
Barton Randall
Lester B. Randall
Lester B. Randall
John C. Schaffer
Arthur A. Gammell
Charrissa D. Carpenter wife of Wm. A.
Charrissa D. Carpenter wife of Wm. A.
Charrissa D. Carpenter wife of Wm. A.
Charles A. Sackett N.Y.
Lucy A. Hall wife of John P. N.Y.
Julia wife of James
James H. Brown
Frank H. Horton
Matilda B. Cheney wife Edward S.
Edgar K. Horton wife Rachel A.
Walter H. Johnson
George T. Paine trustee
Charles A. Goodwin
Matilda B. Cheney wife Edward S.
Henry Ludwig
Frank M. Horton
OFFICE No. 8
DRAWER 8
SHEET