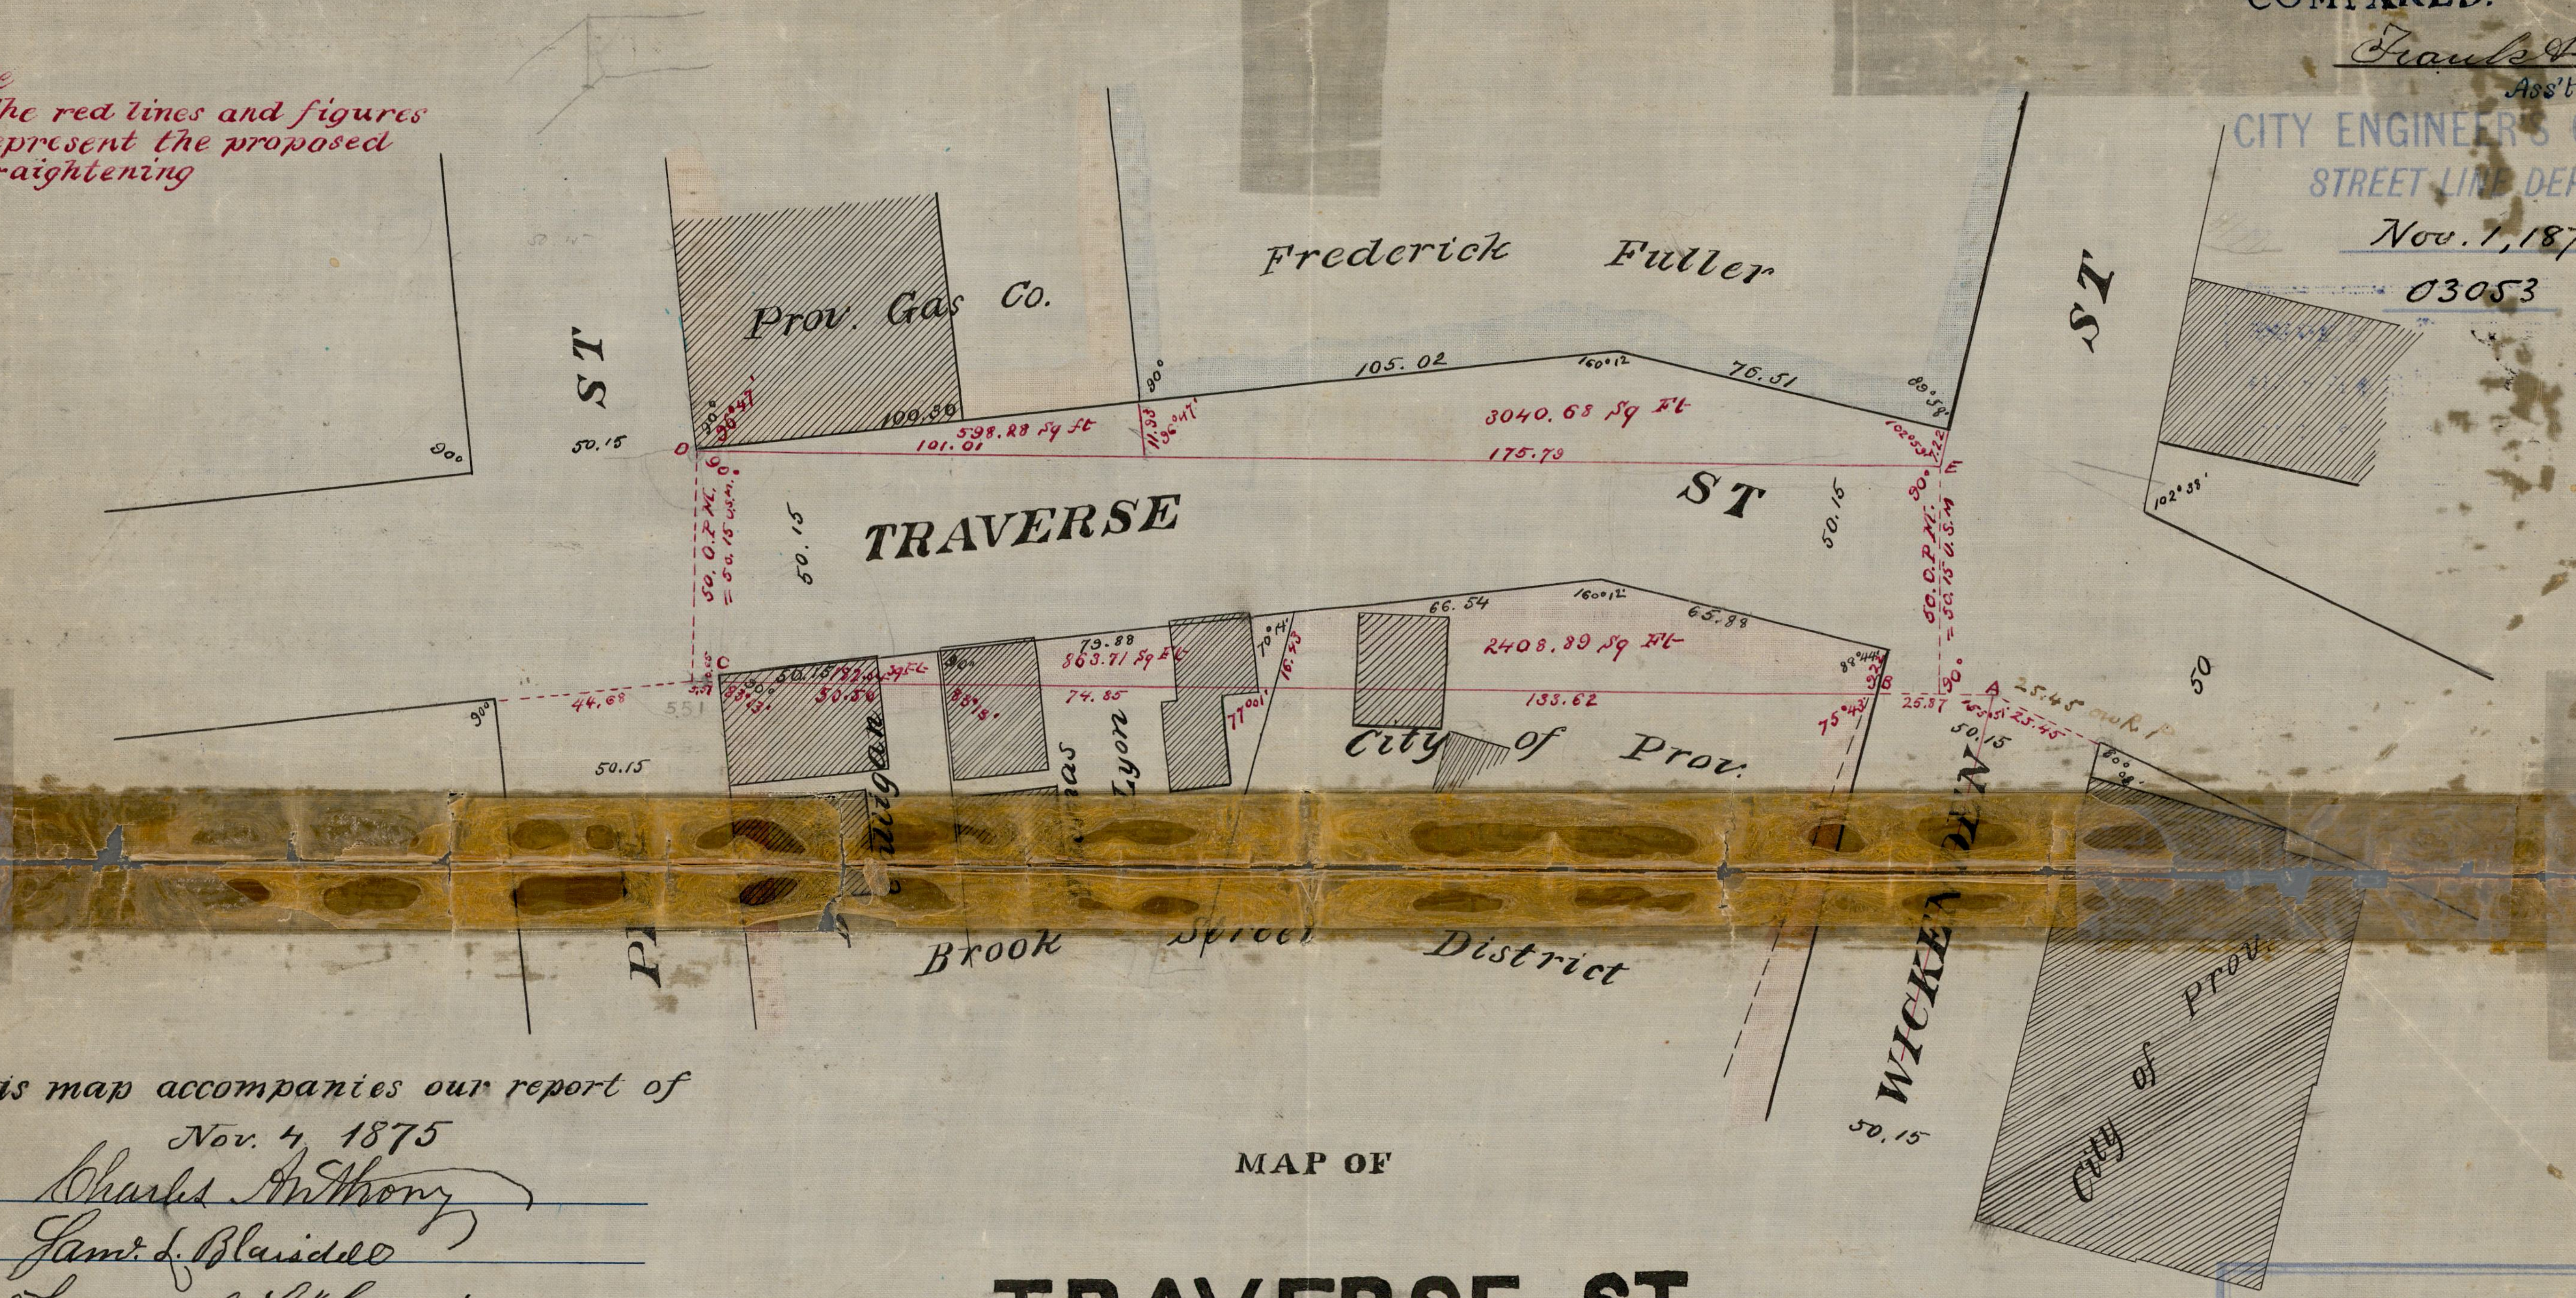

COMPARED.
Frank Allen
Ass't Engineer

CITY ENGINEER'S OFFICE.
STREET LINE DEP'T.
Nov. 1, 1875
03053

This map accompanies our report of
Nov. 4 1875

Charles Anthony
Saml. L. Blaisdell
Lemuel S. Harris

Commissioners

(For Report See Street Book 3 page 254 &c)

MAP OF

TRAVERSE ST

BETWEEN PIKE AND WICKENDEN STS

as laid out by

Charles Anthony, Samuel L. Blaisdell and Lemuel S. Harris

Commissioners

appointed by the Hon. Board of Aldermen

Oct. 19, 1875.

Scale 40 ft per inch

By C.E. Paine City Engineer Nov. 1. 1875.

OFFICE No. 2517
DRAWER " 94
SHEET " B-12

EXAMINED.
Charles. E Paine
City Engineer.

Recorded in Book of Street Plats No 5 page 47