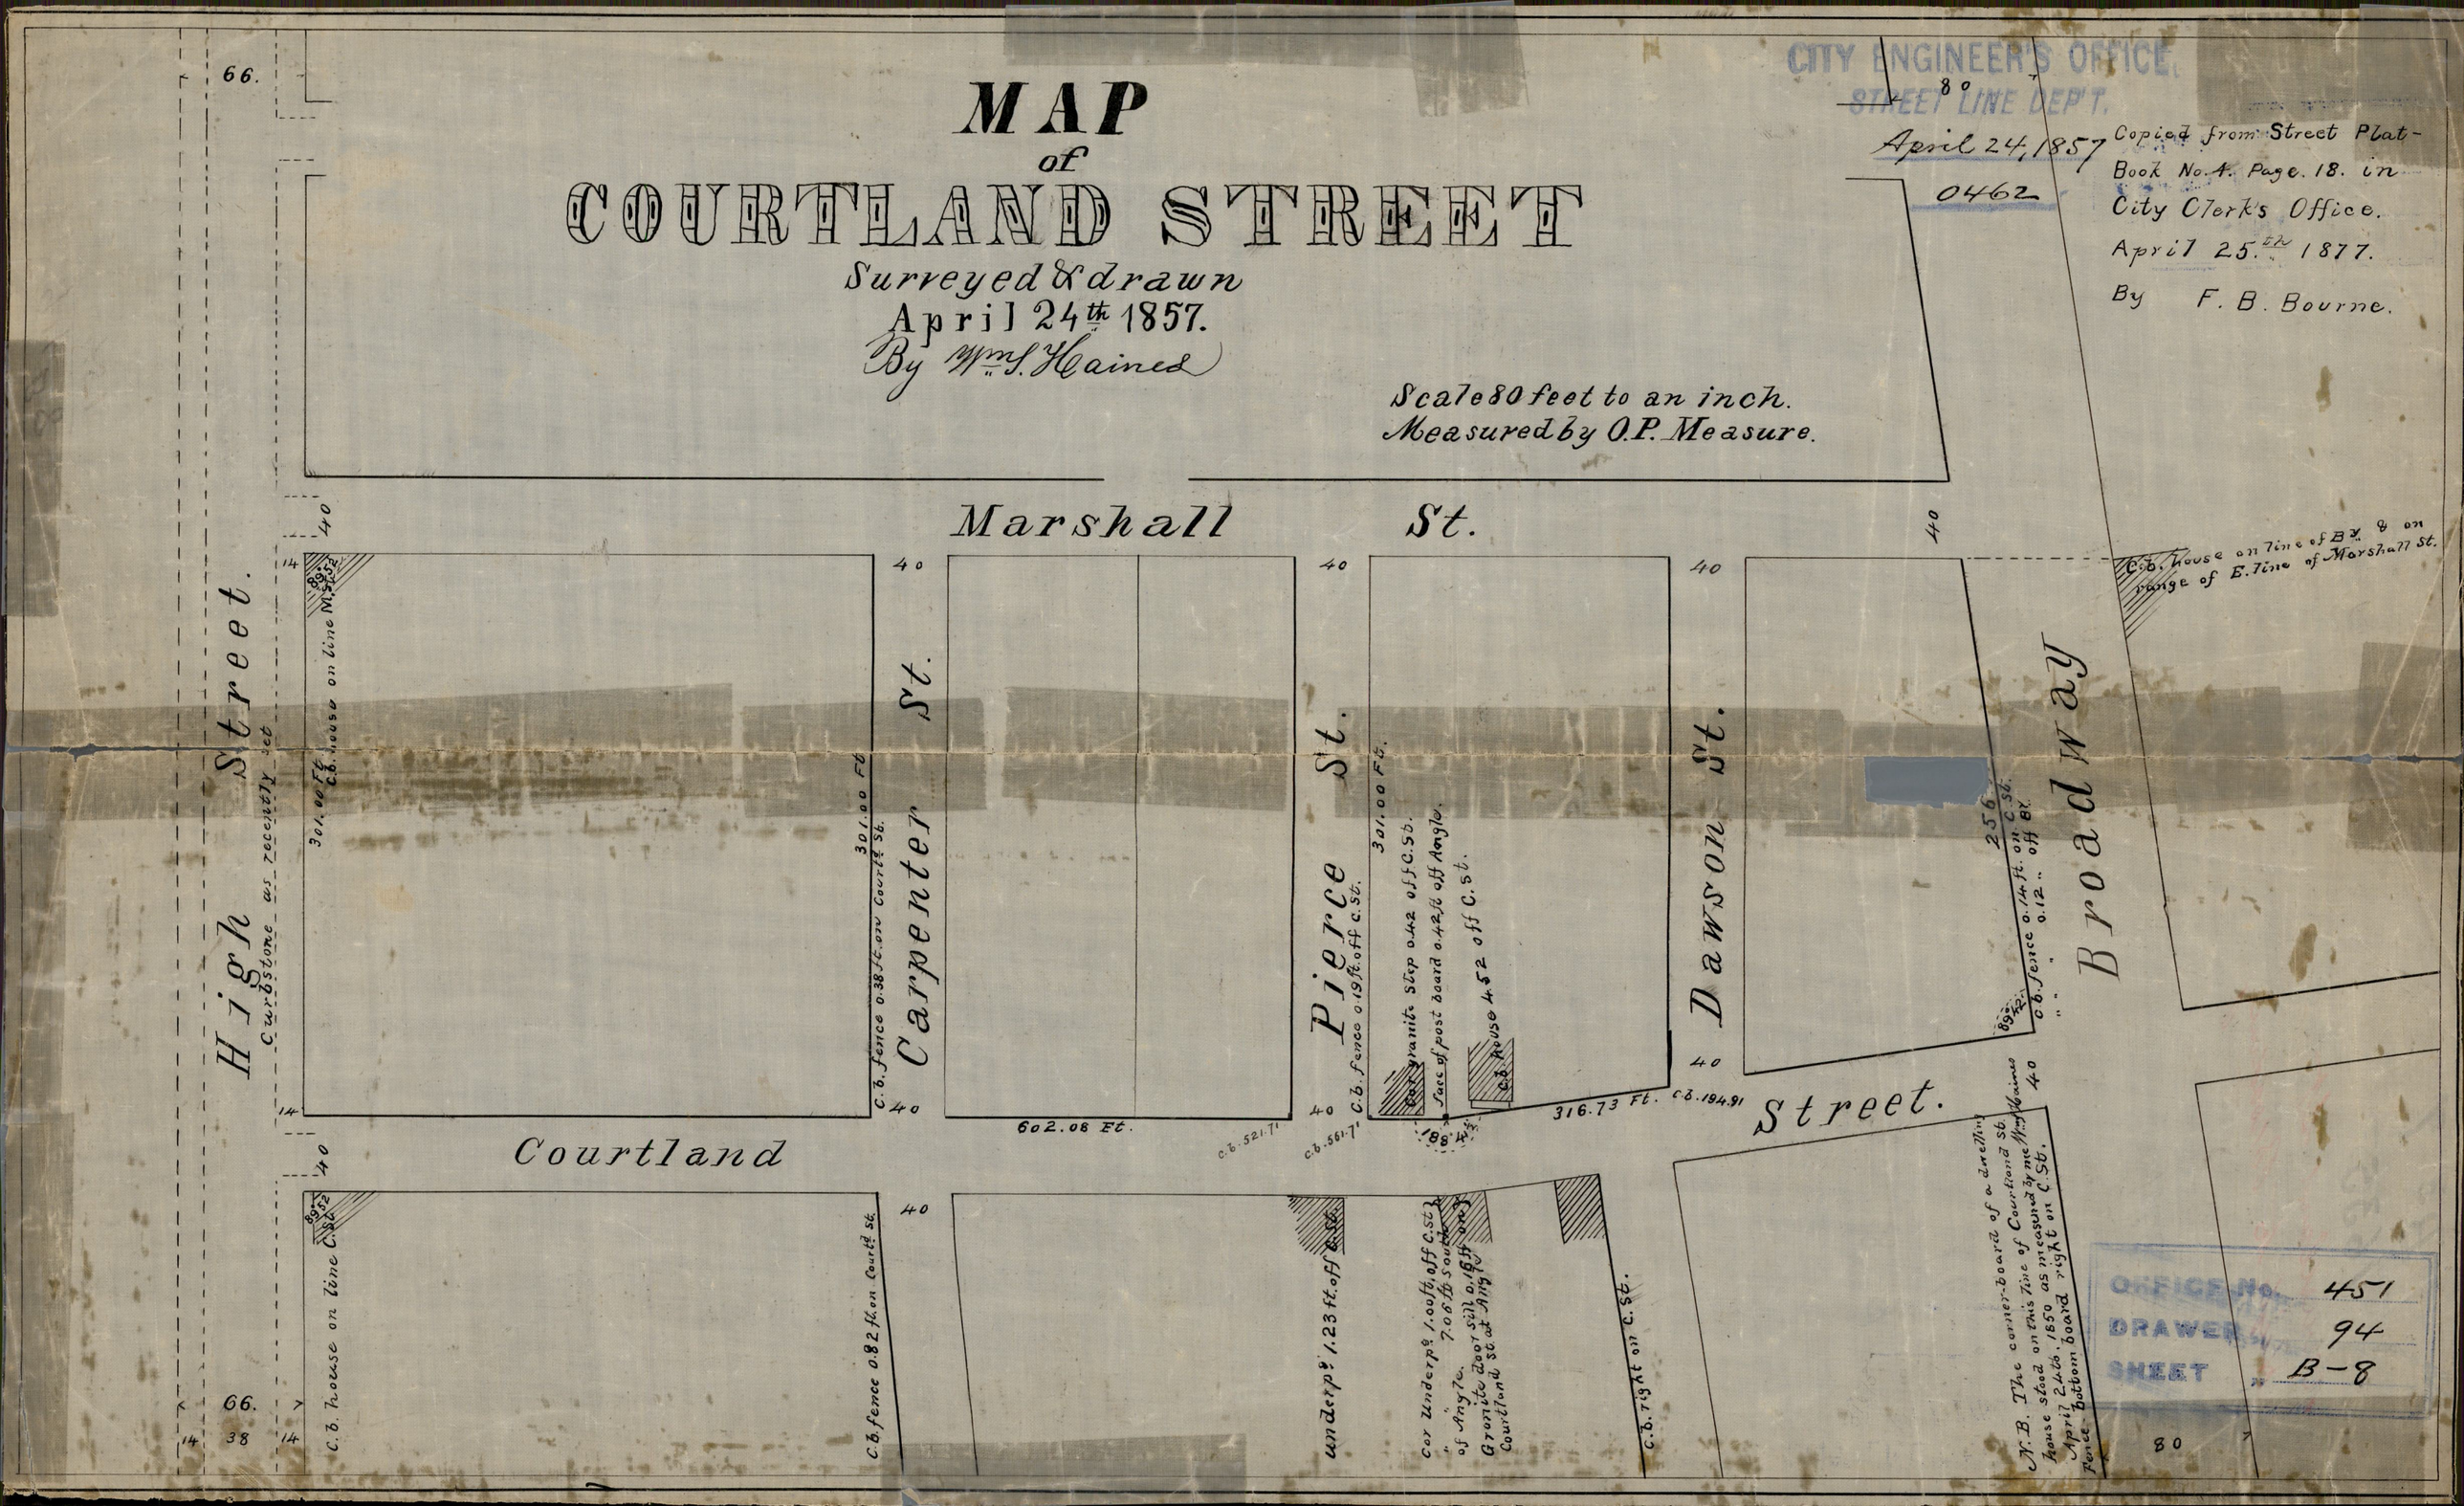
MAP
of
COURTLAND STREET
Surveyed & drawn
April 24th 1857.
By Wm. S. Haines
Scale 80 feet to an inch.
Measured by O.P. Measure.
CITY ENGINEER'S OFFICE
STREET LINE DEP'T.
April 24, 1857
0462
Copied from Street Plat-Book No. 4. Page. 18. in City Clerk's Office. April 25th 1877.
By F. B. Bourne.
Marshall St.
High Street.
Carpenter St.
Pierce St.
Dawson St.
Broadway
Courtland Street.
Curbstone as recently set
301.00 Ft.
C.b. house on line M.St.
C.b. fence 0.38 ft. on Courtd. St.
602.08 Ft.
C.b. 521.71
C.b. 561.71
C.b. fence 0.19 ft. off C.St.
301.00 Ft.
Cor. granite step 0.42 off C.St.
face of post board 0.42 ft off Angle.
C.b. house 4.52 off C.St.
188.41
316.73 Ft.
C.b. 194.91
256
C.b. fence 0.14 ft. on C.St.
" " 0.12 " off Br.
C.b. house on line of Br. & on range of E. line of Marshall St.
C.b. house on line C.St.
C.b. fence 0.82 ft. on Courtd. St.
underpd. 1.23 ft. off C.St.
Cor. Underpd. 1.00 ft. off C.St.
" " 7.06 ft. south of Angle.
Granite door sill 0.16 ft. on Courtland St. at Angle
C.b. right on C.St.
N.B. The corner-board of a dwelling house stood on this line of Courtland St. April 24th. 1850 as measured by me Wm. S. Haines
Fence bottom board right on C.St.
OFFICE No. 451
DRAWER 94
SHEET B-8