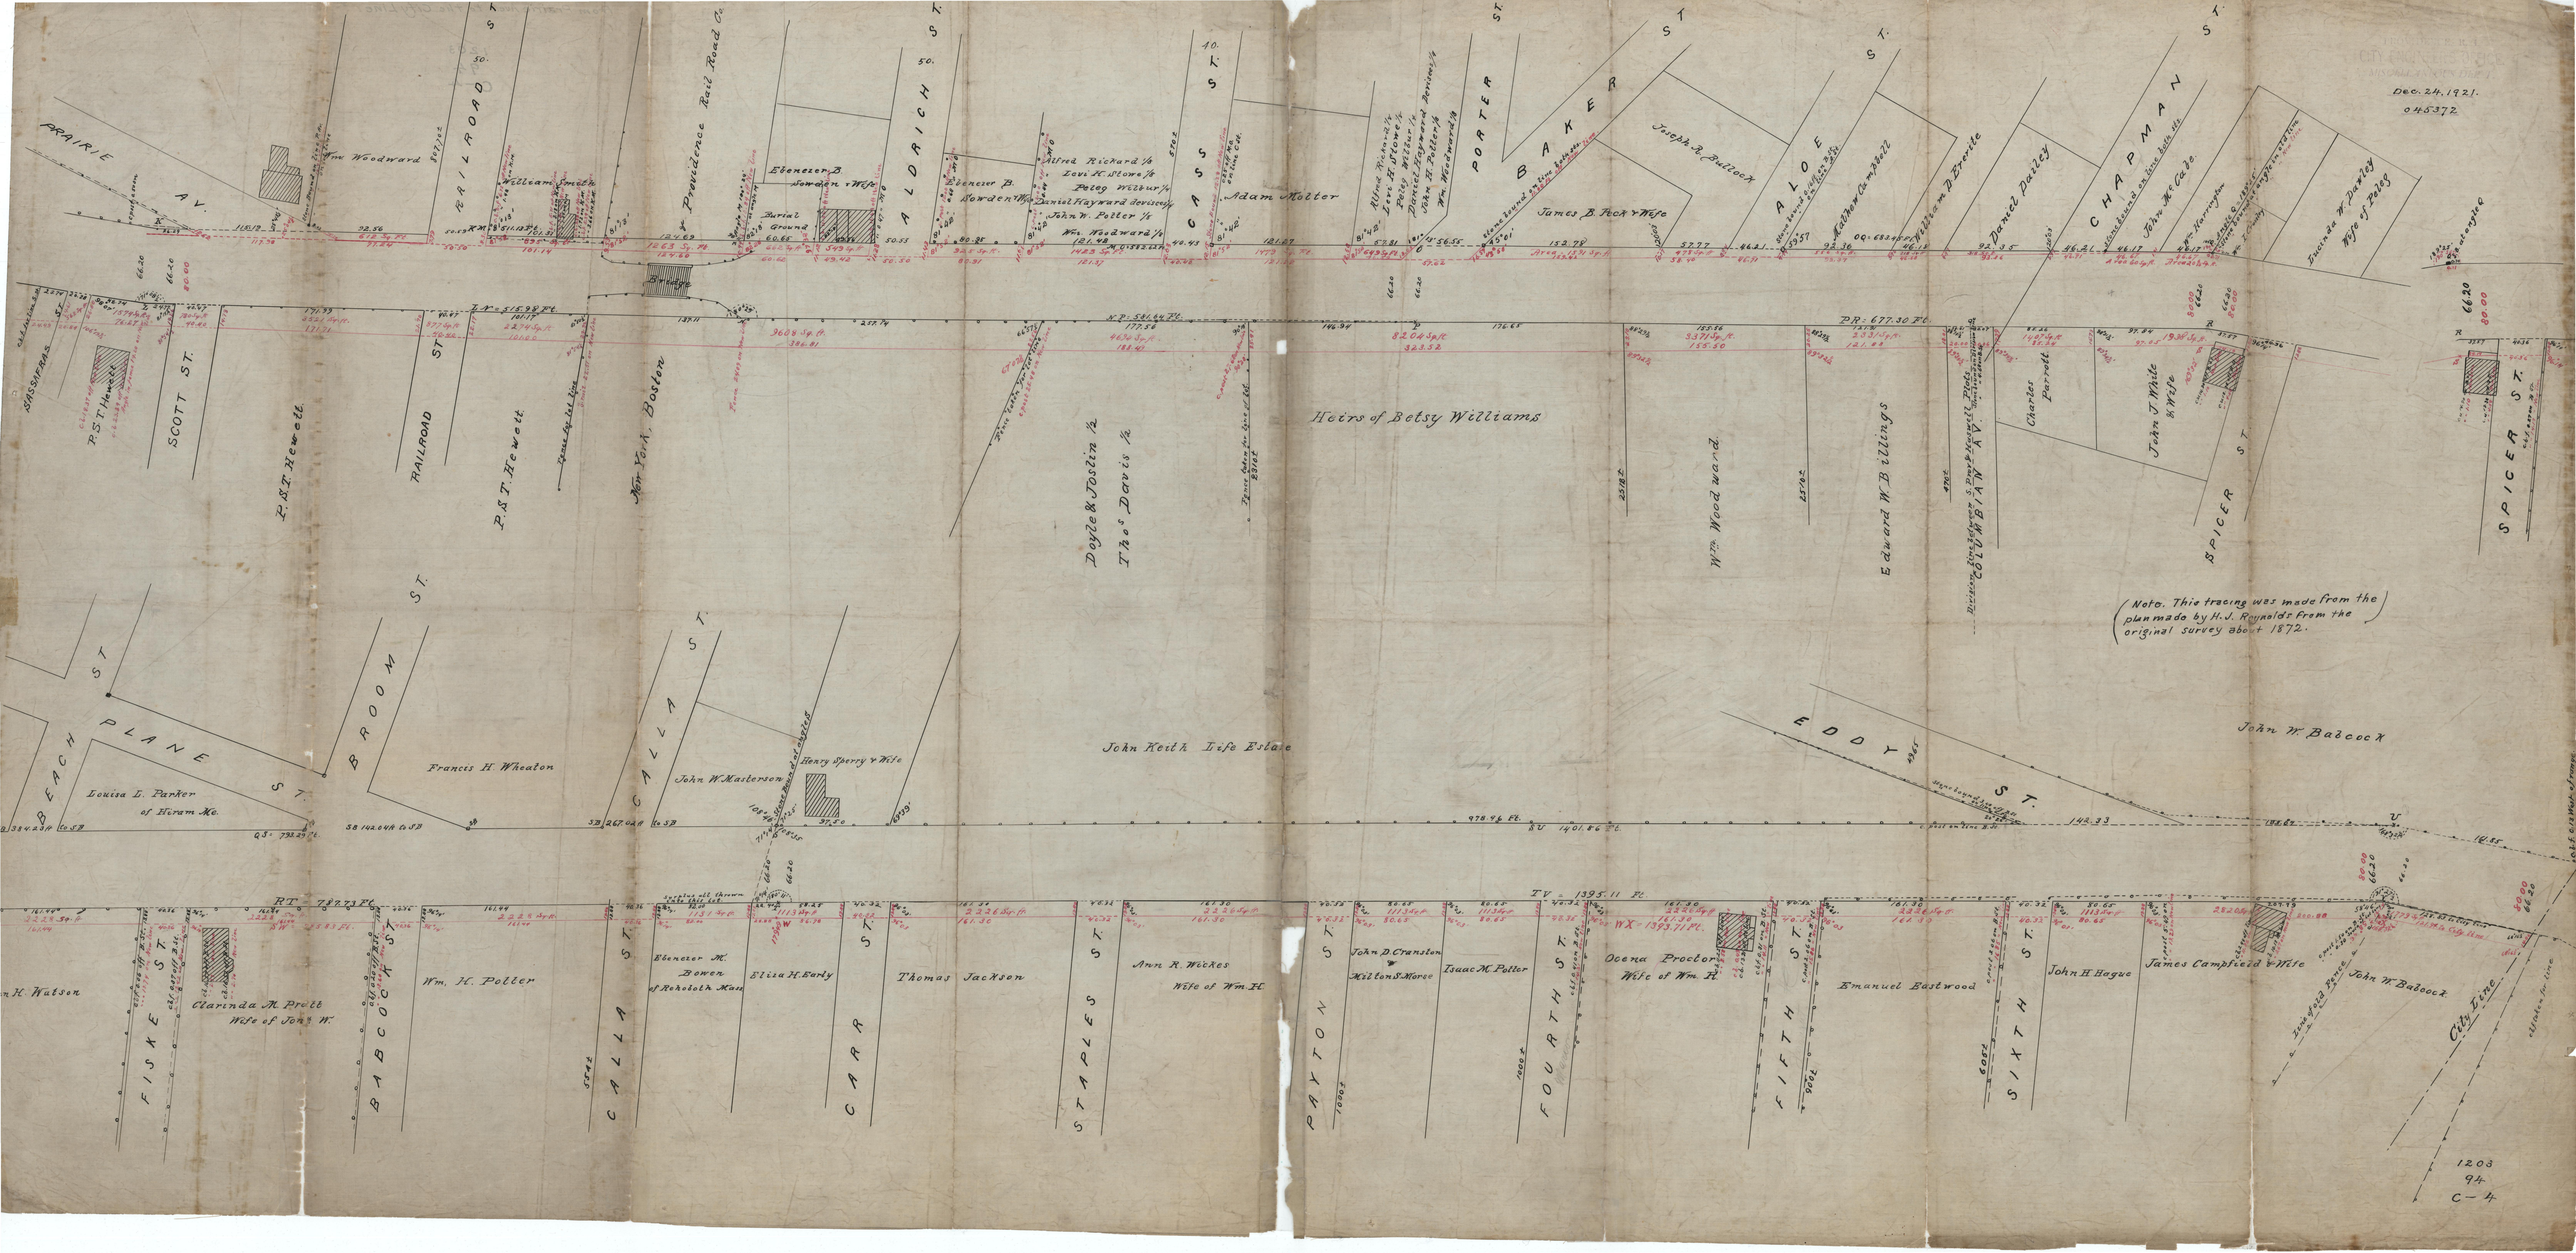

Dec. 24. 1921.
045372
PRAIRIE AV.
RAILROAD ST.
Providence Rail Road Co.
ALDRICH ST.
CASS ST.
PORTER ST.
BAKER ST.
ALOE ST.
CHAPMAN ST.
Wm. Woodward
William Smith
Ebenezer B. Sowden & Wife
Burial Ground
Ebenezer B. Sowden & Wife
Alfred Richard 1/6
Levi H. Stowe 1/6
Peleg Wilbur 1/6
Daniel Hayward devisees 1/6
John W. Potter 1/6
Wm. Woodward 1/6
Adam Molter
Alfred Richard 1/6
Levi H. Stowe 1/6
Peleg Wilbur 1/6
Daniel Hayward devisees 1/6
John W. Potter 1/6
Wm. Woodward 1/6
James B. Peck & Wife
Joseph R. Bullock
Mathew Campbell
William D. Everite
Daniel Dailey
John McCabe
Lucinda W. Dawley Wife of Peleg
Bridge
SASSAFRAS ST.
P.S.T. Hewett
SCOTT ST.
P.S.T. Hewett
RAILROAD ST.
P.S.T. Hewett
New York, Boston
Doyle & Joslin 1/2
Thos Davis 1/2
Heirs of Betsy Williams
Wm. Woodward
Edward W. Billings
COLUMBIAN AV.
Charles Parrott
John J. White & Wife
SPICER ST.
SPICER ST.
Note. This tracing was made from the plan made by H. J. Reynolds from the original survey about 1872.
BEACH ST.
PLANE ST.
BROOM ST.
CALLA ST.
Louisa L. Parker of Hiram Me.
Francis H. Wheaton
John W. Masterson
Henry Sperry & Wife
John Keith Life Estate
EDDY ST.
John W. Babcock
FISKE ST.
Clarinda M. Pratt Wife of Jon. W.
BABCOCK ST.
Wm. H. Potter
CALLA ST.
Ebenezer M. Bowen of Rehoboth Mass
Eliza H. Early
CARR ST.
Thomas Jackson
STAPLES ST.
Ann R. Wickes Wife of Wm. H.
PAYTON ST.
John D. Cranston & Milton S. Morse
Isaac M. Potter
FOURTH ST.
Ocena Proctor Wife of Wm. H.
FIFTH ST.
Emanuel Eastwood
SIXTH ST.
John H. Hague
James Campfield & Wife
John W. Babcock
City Line
1203
94
C-4