Crescent St was originally platted on two plats. On the "Plat of House lots in Cranston belonging to A.V. Dike", Wm J. Harris, Apr. 1858. (Card #229, Recorders office), it is shown from Greenwich Road (Reservoir Ave.) to Elmwood (Algonquin) St. The plat is incomplete and does not accurately locate the streets and lots thereon platted. On the "Adelaide Ave. Plan", John Howe, 1889, (Card 612.), Crescent St. from Elmwood St as aforesaid to Adelaide Ave. is shown and defined by granite bounds. The majority of these bounds are still in position and lines here shown agree with them, the portion of Crescent St. immediately south of Algonquin St. being at right angles therewith, as the Dike plat indicates. It is understood that Mr Howe set the bounds shown on this map south of Sibley St. and these have been used in locating the portion of Crescent St. running northerly from Reservoir Ave. — the location being at right angles to Reservoir Ave as fixed by the Dike plat although the avenue has been relaid since the date of the plat. By a literal interpretation of the Adelaide Ave. plat, Crescent St. running northerly from Alvin St. to the next angle is made 48.07 feet wide.

The red figures were taken from the property plats above referred to.

Scale 40 feet per inch.

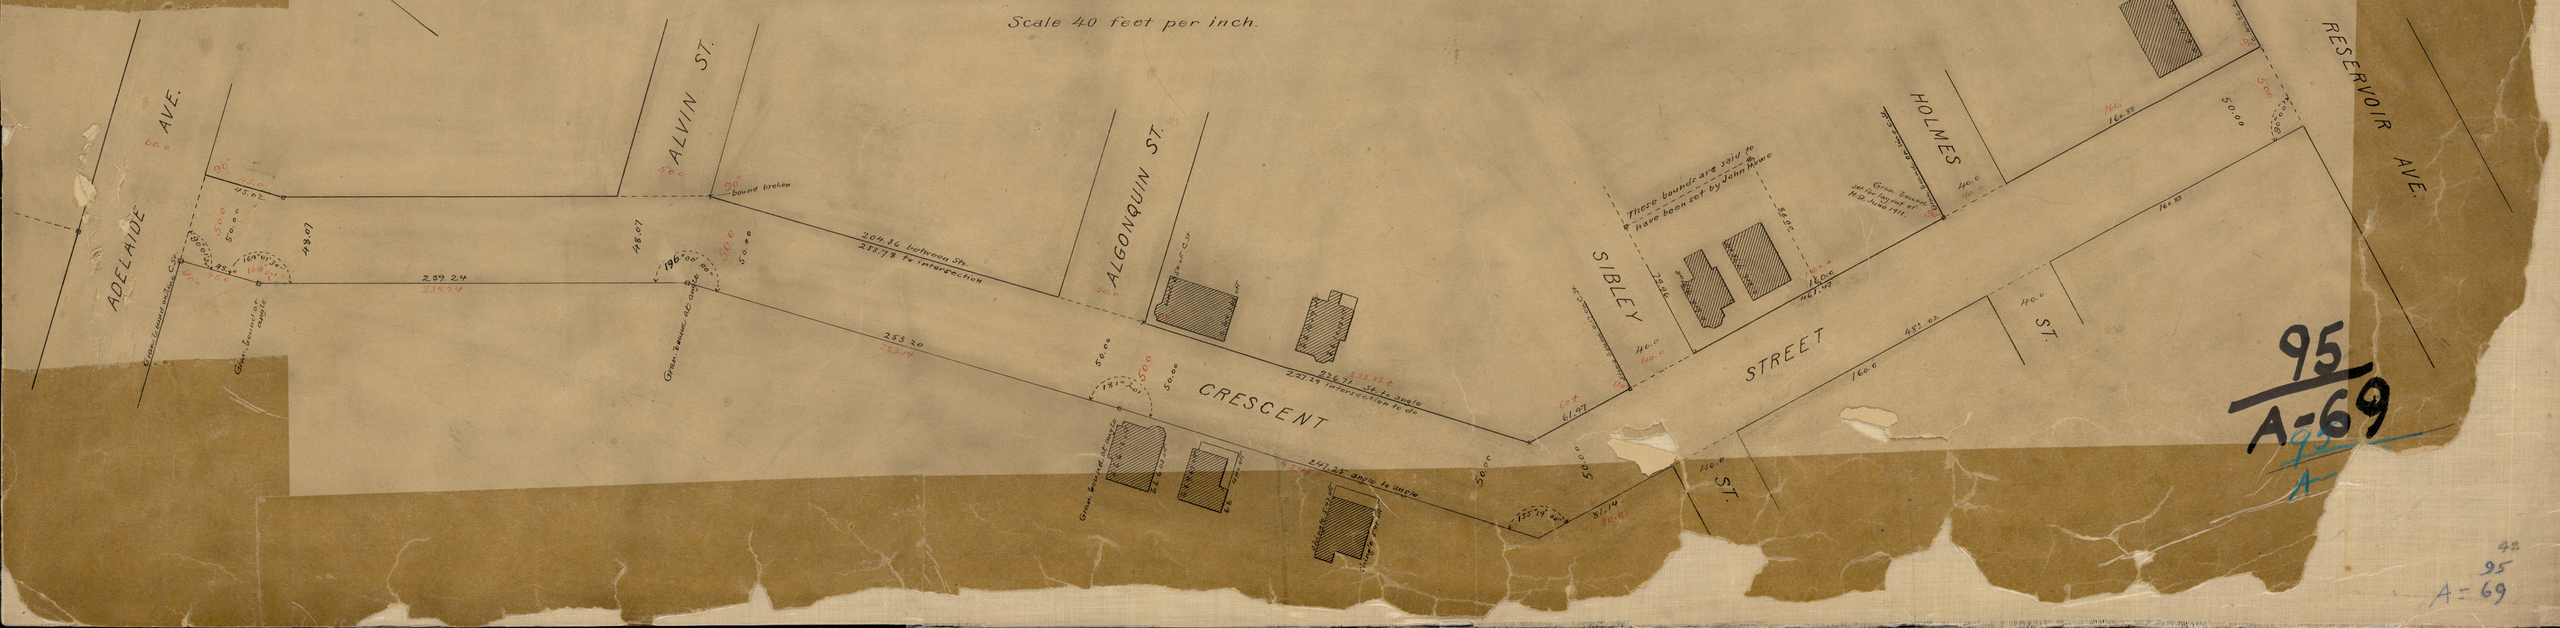
ADELAIDE AVE.
ALVIN ST.
ALGONQUIN ST.
CRESCENT
SIBLEY
STREET
HOLMES
ST.
ST.
RESERVOIR AVE.
These bounds are said to have been set by John Howe
Granite bounds set for Ind. Ave. H.S. June 1911
bound broken
204.36 between Sts.
233.78 to intersection
253.20
226.71 St. to angle
233.29 intersection to on
244.25 angle to angle
Granite bounds set
Granite bounds set
Granite bounds set