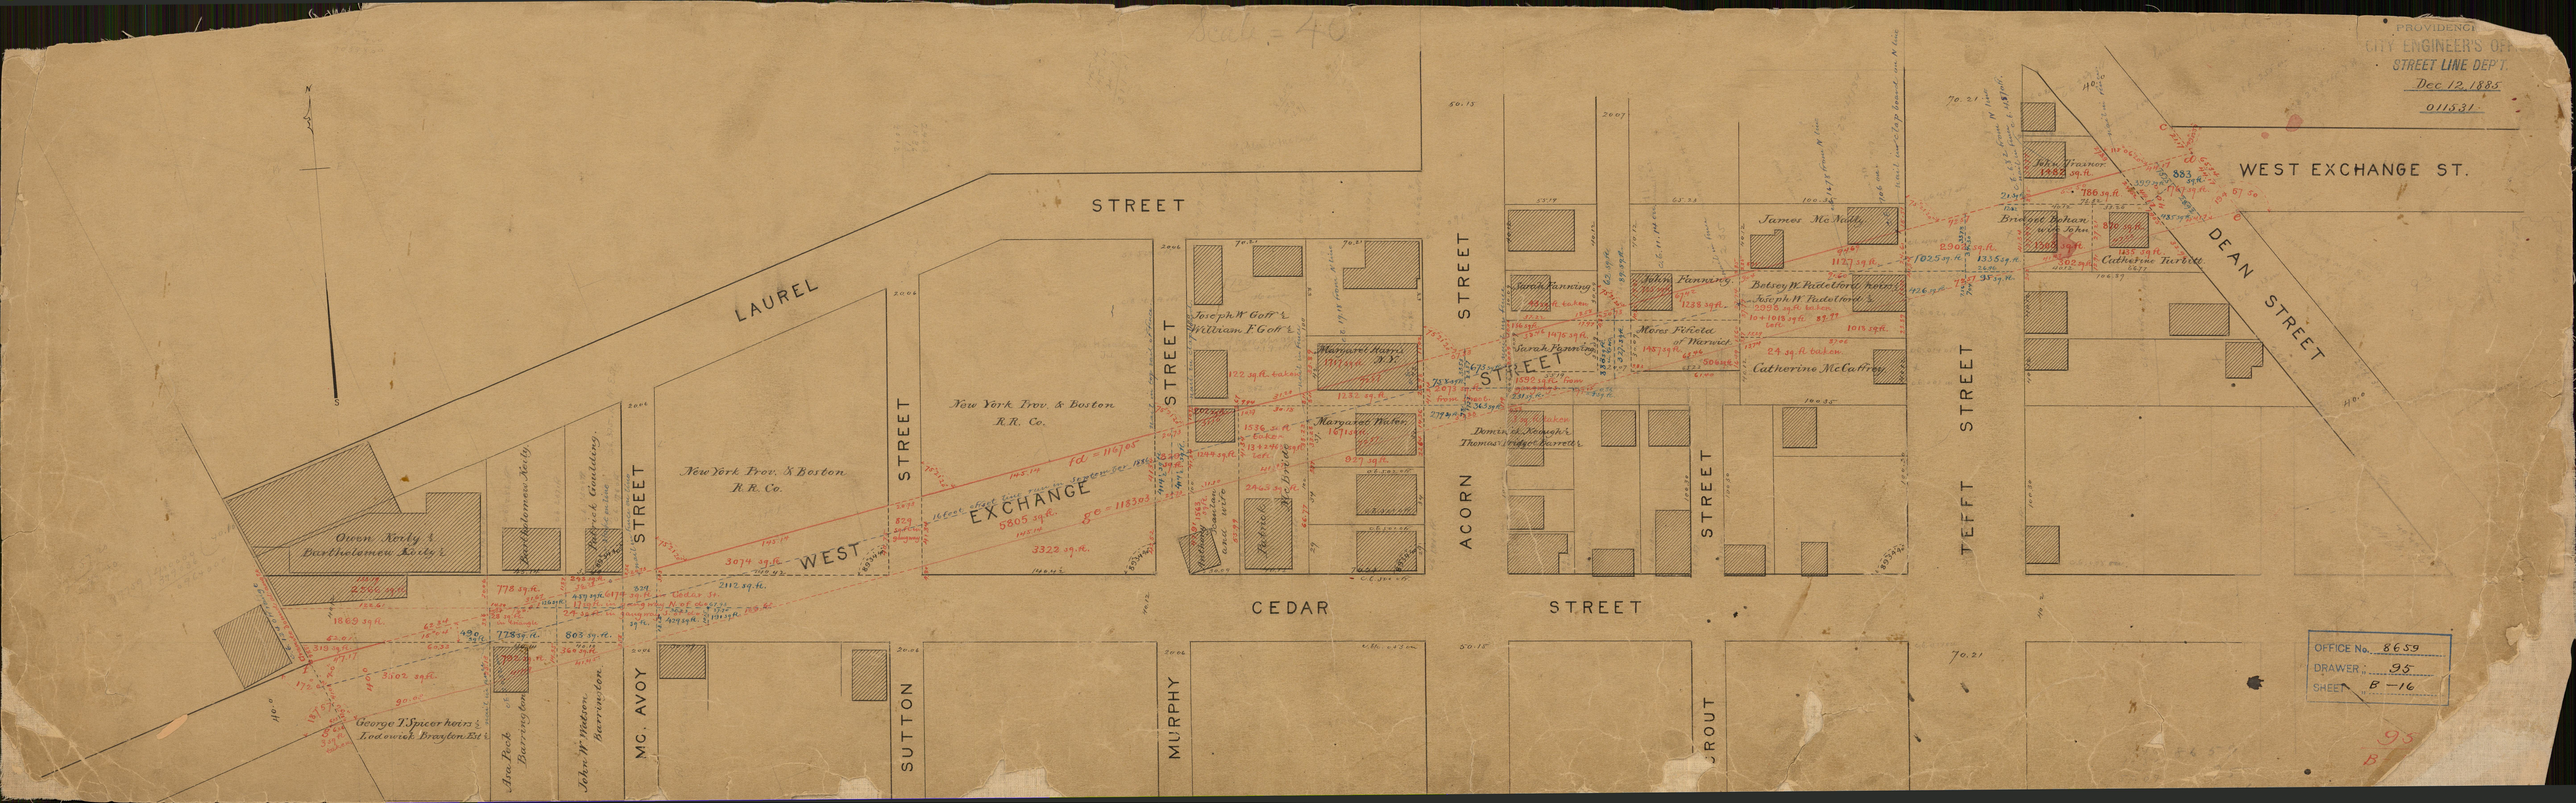

PROVIDENCE
CITY ENGINEER'S OFF
STREET LINE DEP'T.
Dec 12, 1885
011531
Scale = 40
WEST EXCHANGE ST.
DEAN STREET
LAUREL STREET
WEST EXCHANGE STREET
CEDAR STREET
ACORN STREET
TEFFT STREET
MC. AVOY STREET
SUTTON STREET
MURPHY STREET
CROUT STREET
New York Prov. & Boston R.R. Co.
Owen Kerly & Barthelemew Kerly
Barthelemew Kerly
Patrick Goulding
Asa Peck Barrington
John W. Watson Barrington
George T. Spicer heirs & Lodowick Brayton Est.
Joseph W. Goff & William F. Goff
Margaret Harris N.Y.
Margaret Water
Patrick McBride
Sarah Fanning
John Fanning
Moses Fifield of Warwick
James McNally
Betsey W. Padelford heirs
Joseph W. Padelford
Catherine McCaffrey
Domin. Keough & Thomas Bridget Barrett
John Trainor
Bridget Bohan wife John
Catherine Turbitt
OFFICE No. 8659
DRAWER 95
SHEET B-16
95
B