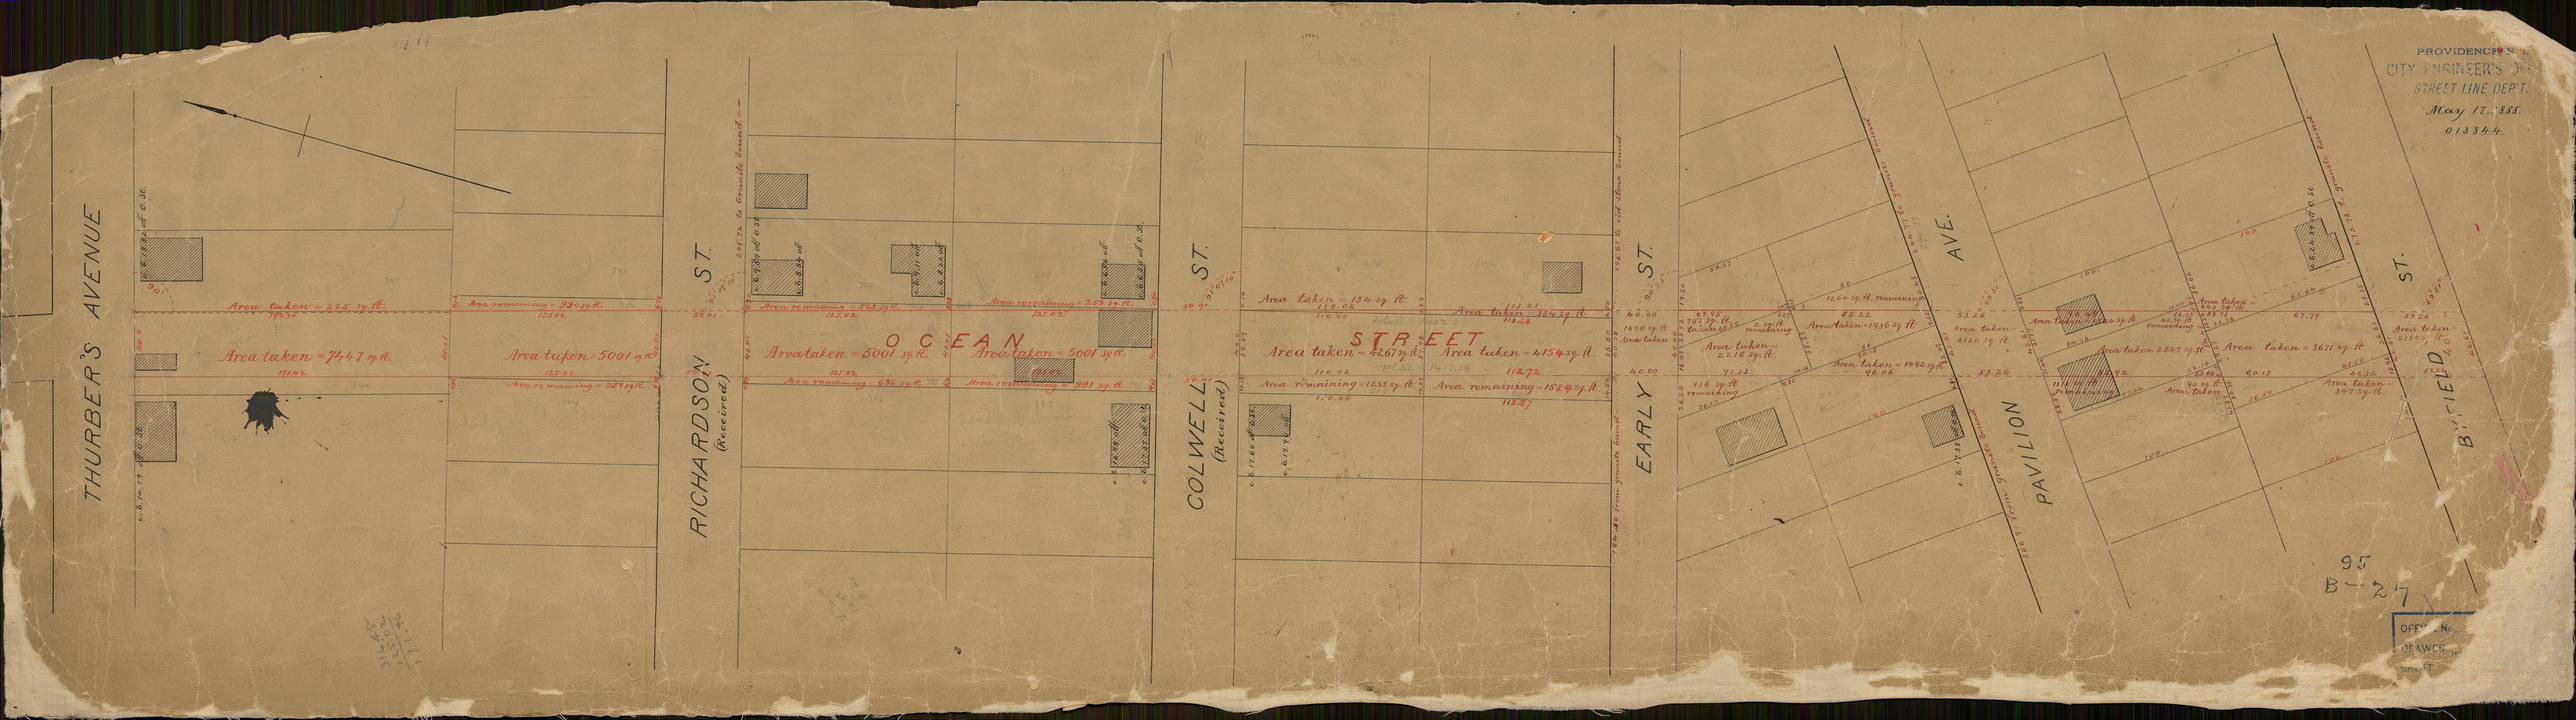
THURBER'S AVENUE
RICHARDSON ST.
(Received)
COLWELL ST.
(Received)
EARLY ST.
PAVILION AVE.
BUFFIELD ST.
OCEAN STREET
Area taken = 744.7 sq. ft.
Area taken = 5001 sq. ft.
Area remaining = 284 sq. ft.
Area taken = 5001 sq. ft.
Area remaining = 686 sq. ft.
Area taken = 5001 sq. ft.
Area remaining = 191 sq. ft.
Area taken = 4267 sq. ft.
Area taken = 4154 sq. ft.
Area remaining = 1533 sq. ft.
Area remaining = 1524 sq. ft.
Area taken = 1936 sq. ft.
Area taken = 1492 sq. ft.
Area taken = 2347 sq. ft.
Area taken = 3671 sq. ft.
PROVIDENCE, R. I.
CITY ENGINEER'S DEP'T.
STREET LINE DEP'T.
May 17, 1881.
013844
95
B-27