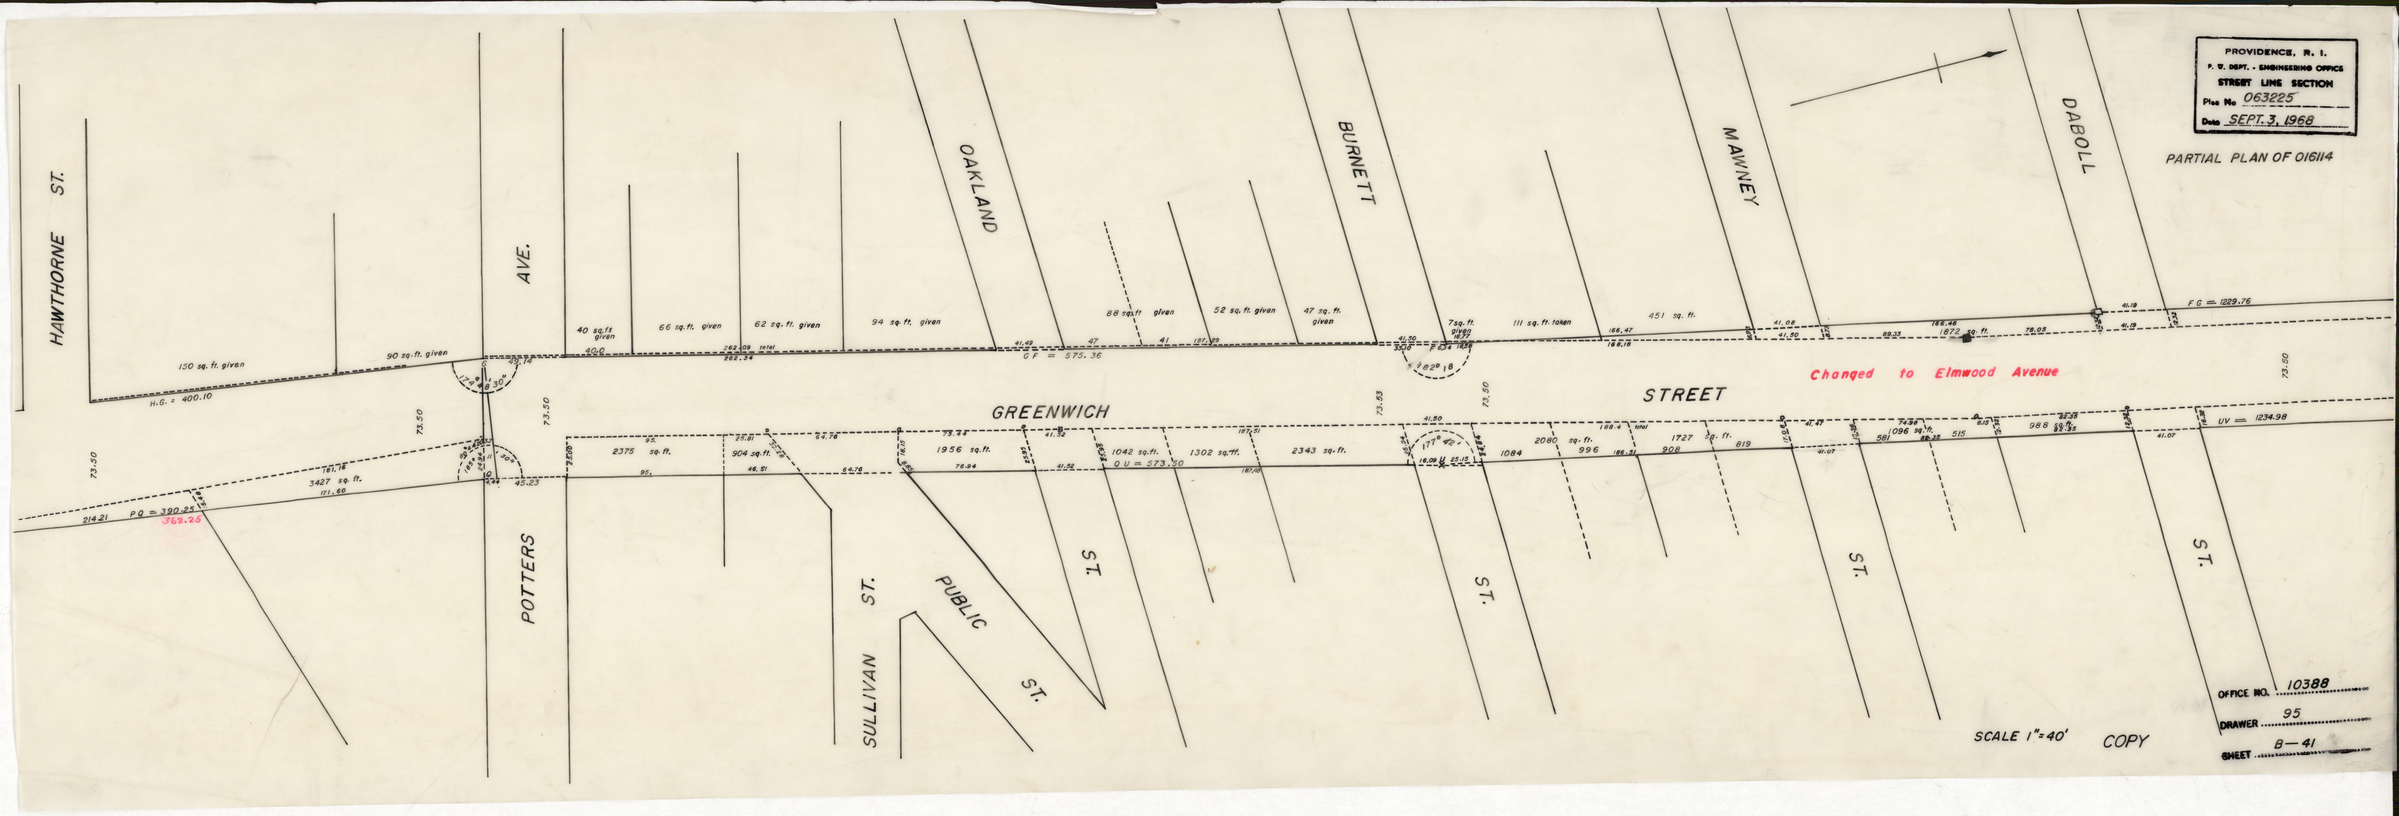
PROVIDENCE, R. I.
P. W. DEPT. - ENGINEERING OFFICE
STREET LINE SECTION
Plat No 063225
Date SEPT. 3, 1968
PARTIAL PLAN OF 016114
HAWTHORNE ST.
AVE.
POTTERS
OAKLAND
BURNETT
MAWNEY
DABOLL
GREENWICH
STREET
Changed to Elmwood Avenue
SULLIVAN ST.
PUBLIC ST.
ST.
130 sq. ft. given
90 sq.ft. given
H.C. = 400.10
40 sq.ft given
66 sq.ft. given
62 sq. ft. given
94 sq. ft. given
88 sq.ft given
52 sq. ft. given
47 sq. ft. given
7 sq. ft. given
111 sq. ft. taken
451 sq. ft.
CF = 573.36
F.C. = 1229.76
2375 sq. ft.
904 sq. ft.
1956 sq. ft.
1042 sq. ft.
1302 sq. ft.
2343 sq. ft.
QU = 573.50
1084
2080 sq. ft.
996
1727 sq. ft.
908
819
1096 sq. ft.
581
1872 sq. ft.
515
988 sq. ft.
UV = 1234.98
3427 sq. ft.
PQ = 390.25
362.25
OFFICE NO. 10388
DRAWER 95
SHEET B-41
SCALE 1"=40'
COPY