STREET LINE DEPT.
Dec. 1876
03555

Blackstone Street extends from the east line of Plain St as declared a public highway by the Town Council of the Town of Cranston Nov. 26, 1859 to the west line of Eddy St. as declared a public highway by the Town Council of the Town of Cranston April 28, 1855.

Willard Street extends from the northerly line of Bishop St. as declared a public highway Nov. 25, 1874 to the easterly line of Plain St.

PLAN OF BLACKSTONE ST. FROM PLAIN ST. TO EDDY ST.

ALSO

WILLARD ST. FROM PLAIN ST. TO BISHOP ST.

City Engineers Office
DEC. 1876

Scale 60 ft per inch

COMPARED
Wm. G. Brennen
Ass't Engineer

96
A-10

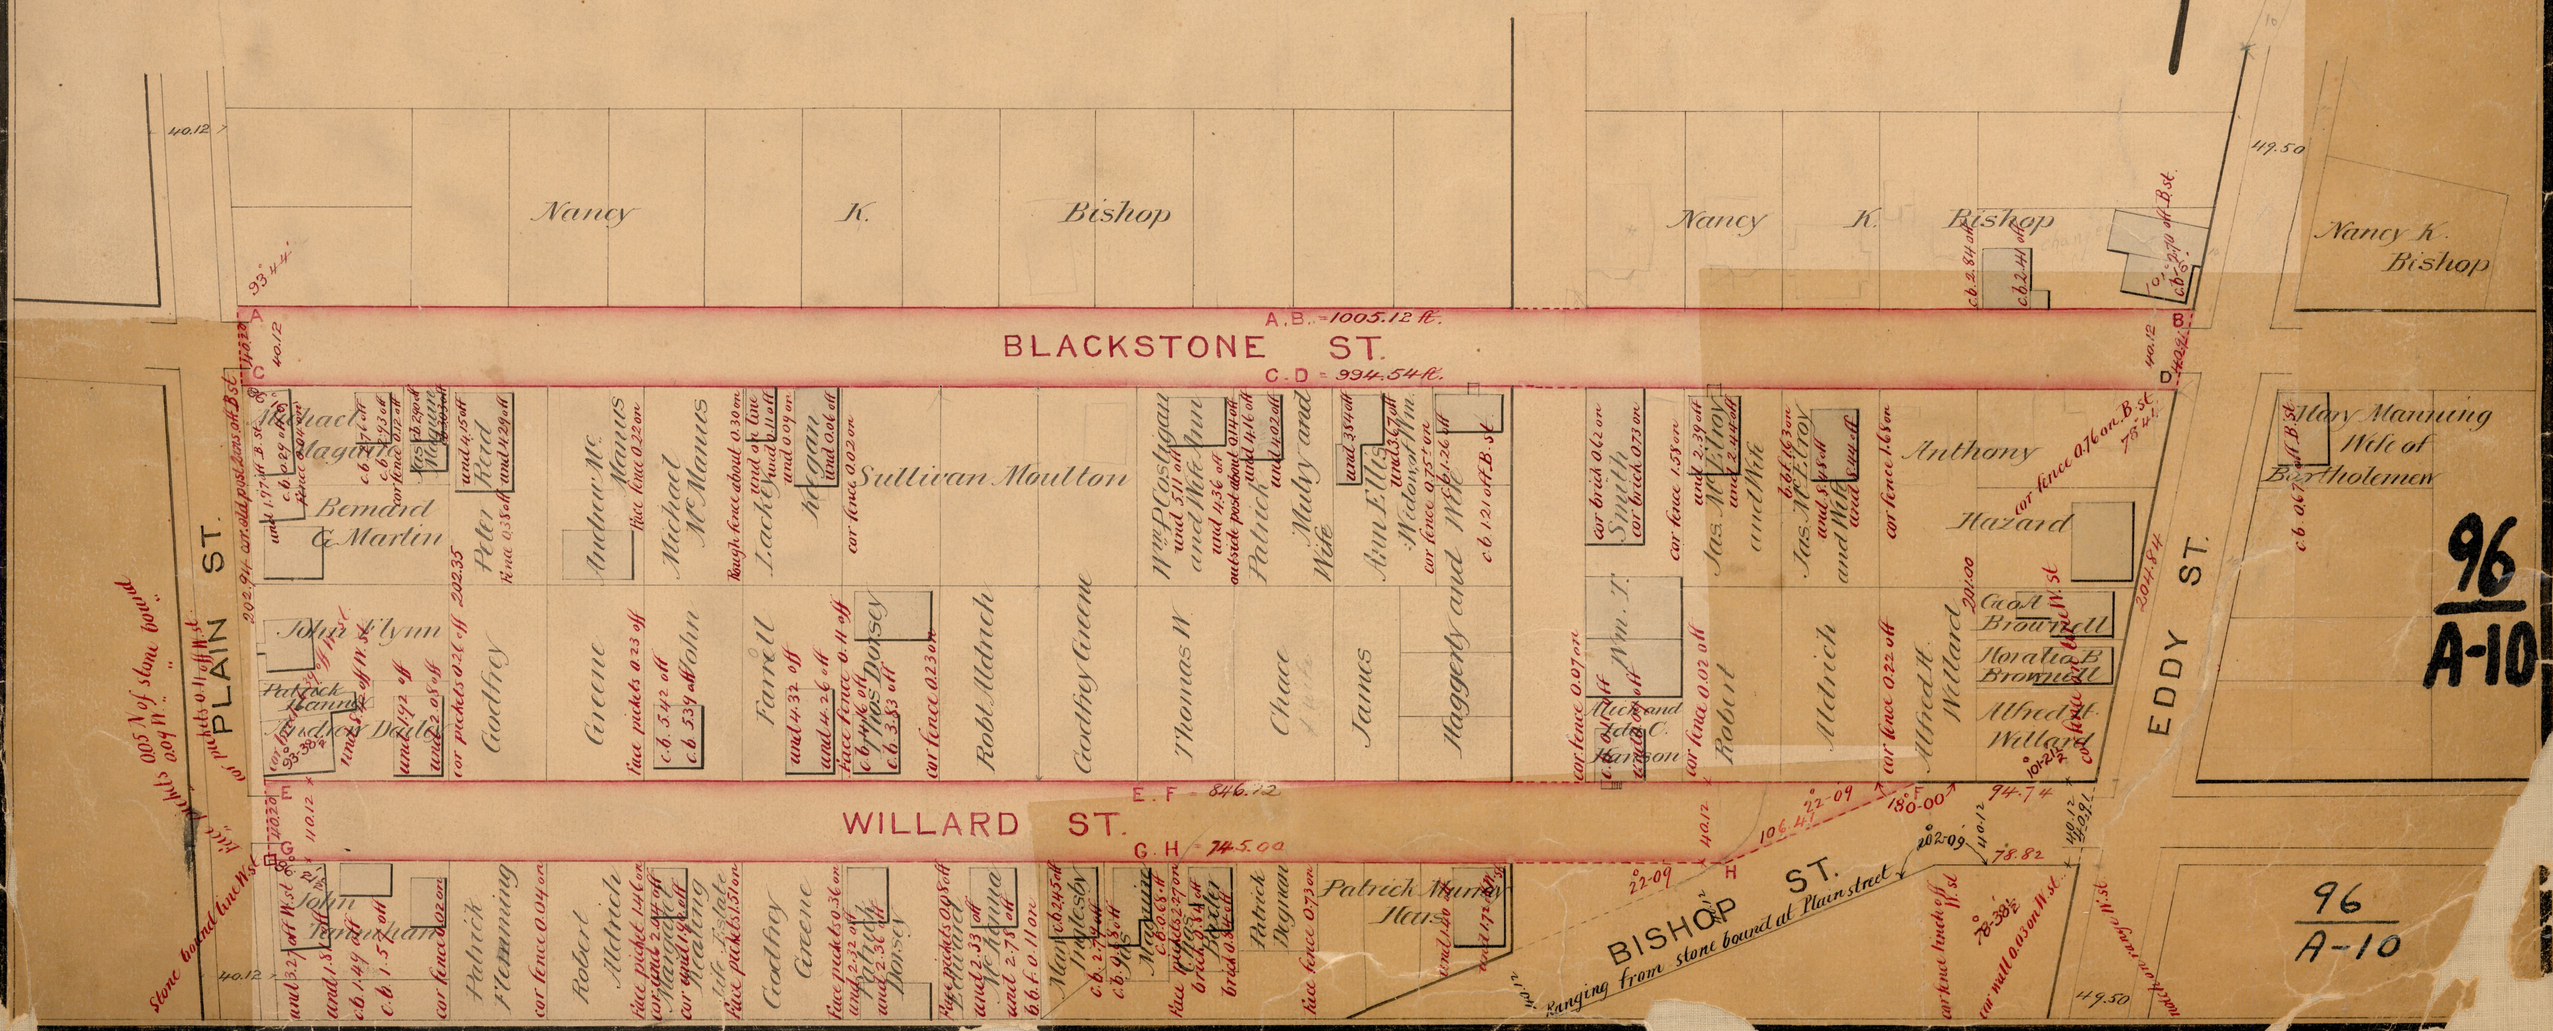

96
A-10