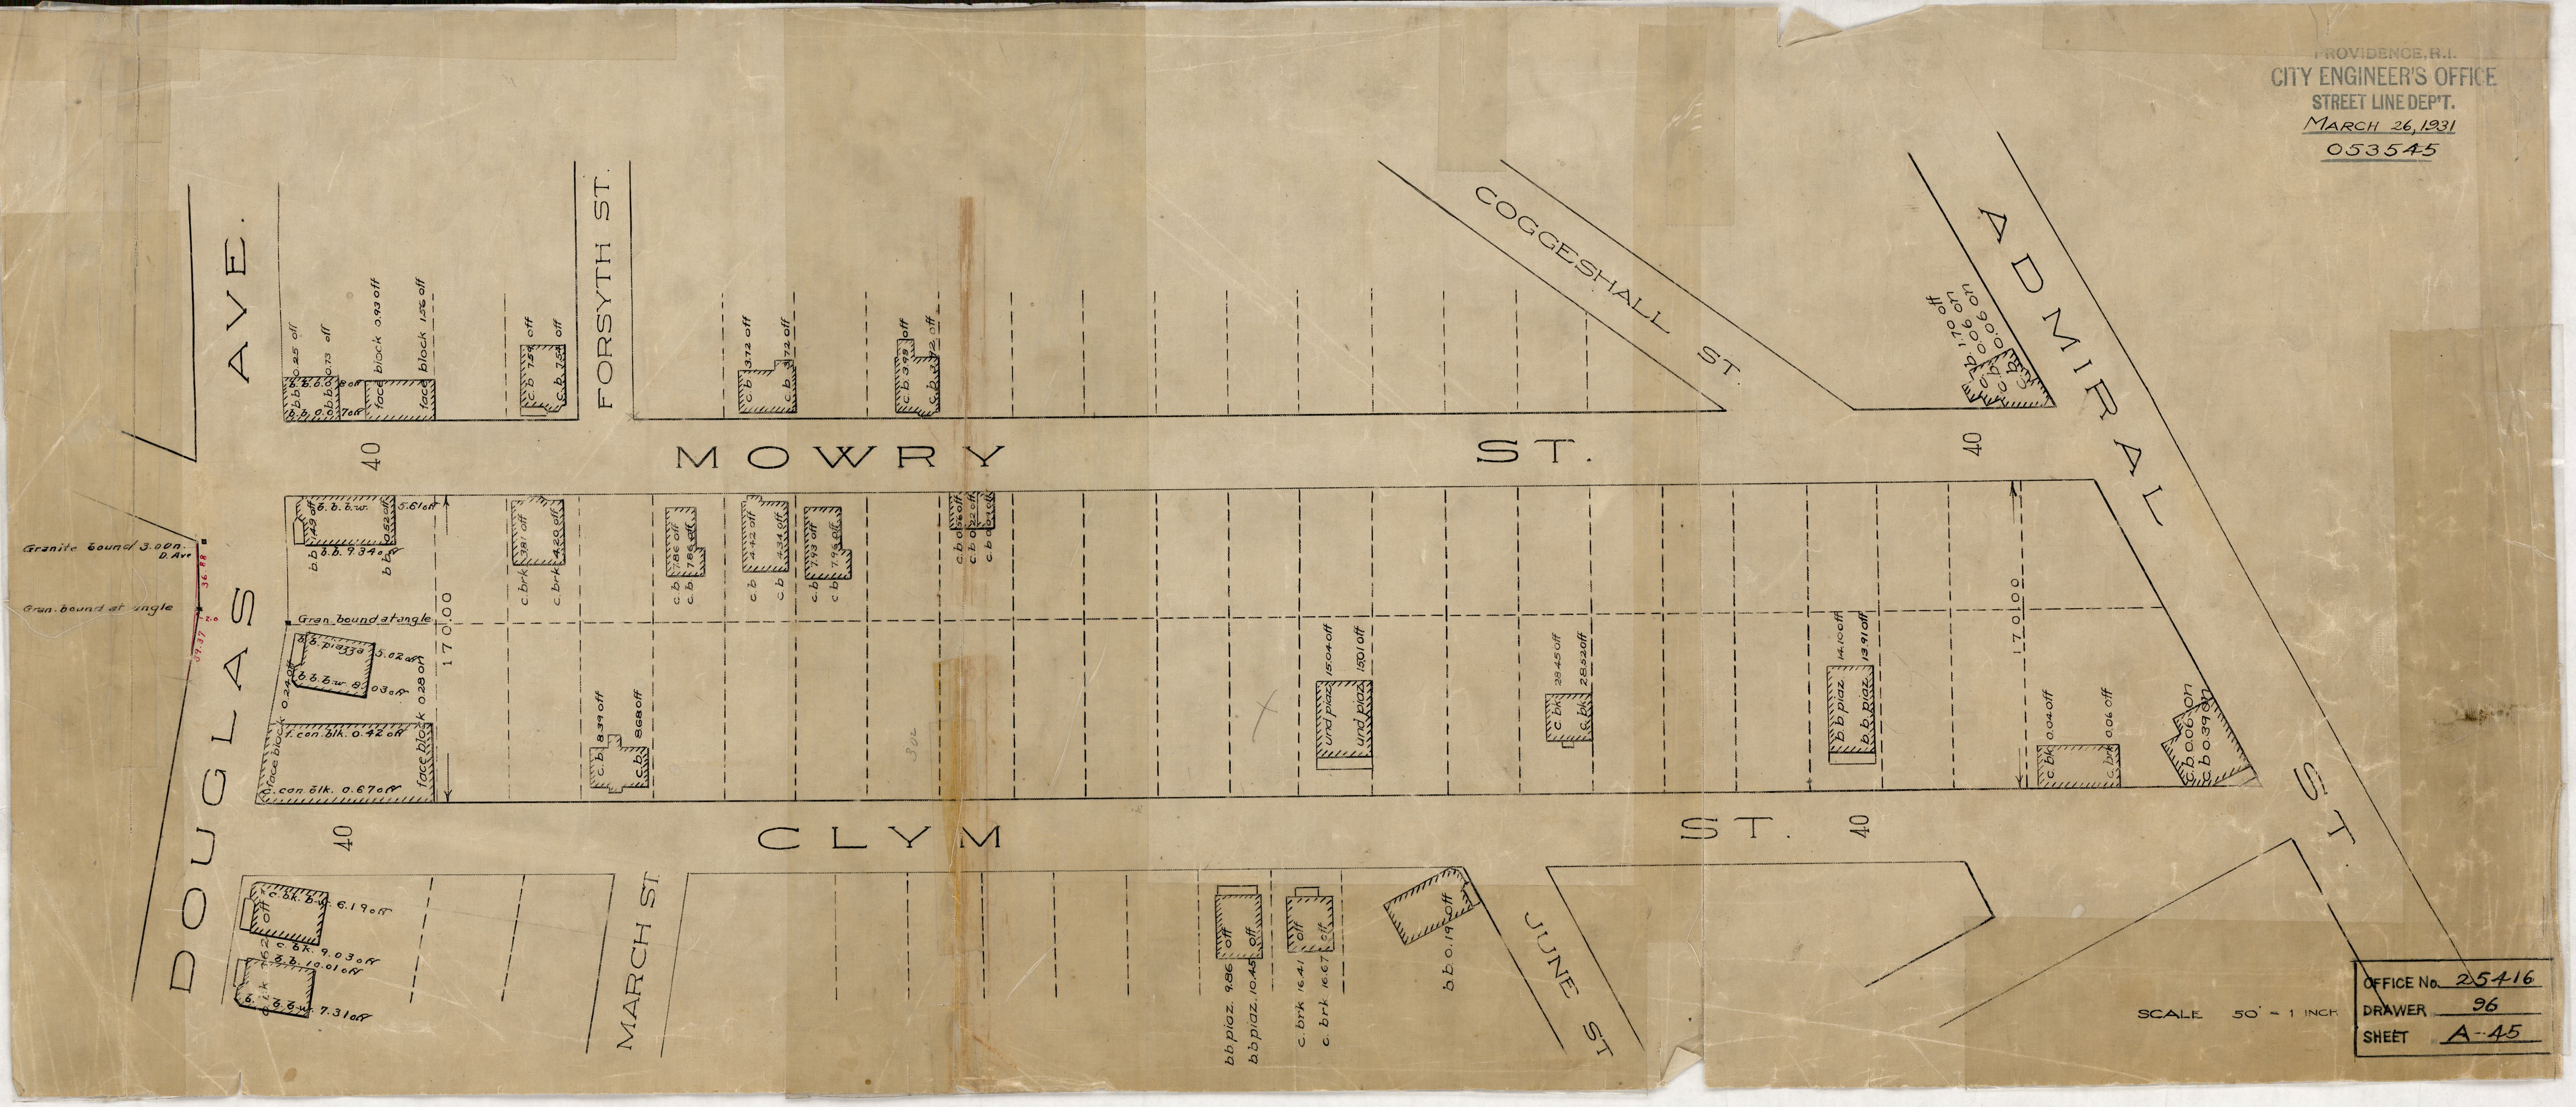
PROVIDENCE, R.I.
CITY ENGINEER'S OFFICE
STREET LINE DEP'T.
MARCH 26, 1931
053545
DOUGLAS AVE.
FORSYTH ST.
MOWRY ST.
COGGESHALL ST.
ADMIRAL ST.
CLYM ST.
MARCH ST
JUNE ST
40
170.00
Granite bound 3.00n. D. Ave
Gran. bound at angle
36.88
39.37
Gran. bound at angle
b.b. 0.25 off
b.b. 0.73 off
face block 0.93 off
face block 1.56 off
c.b. 7.59 off
c.b. 7.54 off
c.b. 3.72 off
c.b. 3.72 off
c.b. 3.98 off
c.b. 3.72 off
b.b.b.w. 5.61 off
b.b. 9.34 off
c.brk 3.81 off
c.brk 4.20 off
c.b 7.86 off
c.b 7.86 off
c.b 4.42 off
c.b 4.34 off
c.b 7.93 off
c.b 7.93 off
b.b. piazza 5.02 off
b.b.b.w. 8.03 off
0.24 off
face block 0.28 off
f. con. blk. 0.42 off
c. con. blk. 0.67 off
c.b 8.39 off
c.b 8.68 off
und piaz 15.04 off
und piaz 15.01 off
c. bk 28.45 off
c. bk 28.52 off
b.b. piaz. 14.10 off
b.b. piaz. 13.91 off
c. bk 0.04 off
c. brk 0.06 off
c.b 0.06 on
c.b 0.39 on
1.70 off
0.06 on
0.06 on
c. bk. b.w. 6.19 off
c. bk. 9.03 off
b.b. 10.01 off
b.b.w. 7.31 off
b.b. piaz. 9.86 off
b.b. piaz. 10.45 off
c. brk 16.41 off
c. brk 16.67 off
b.b. 0.19 off
SCALE 50' = 1 INCH
OFFICE No. 25416
DRAWER 96
SHEET A-45