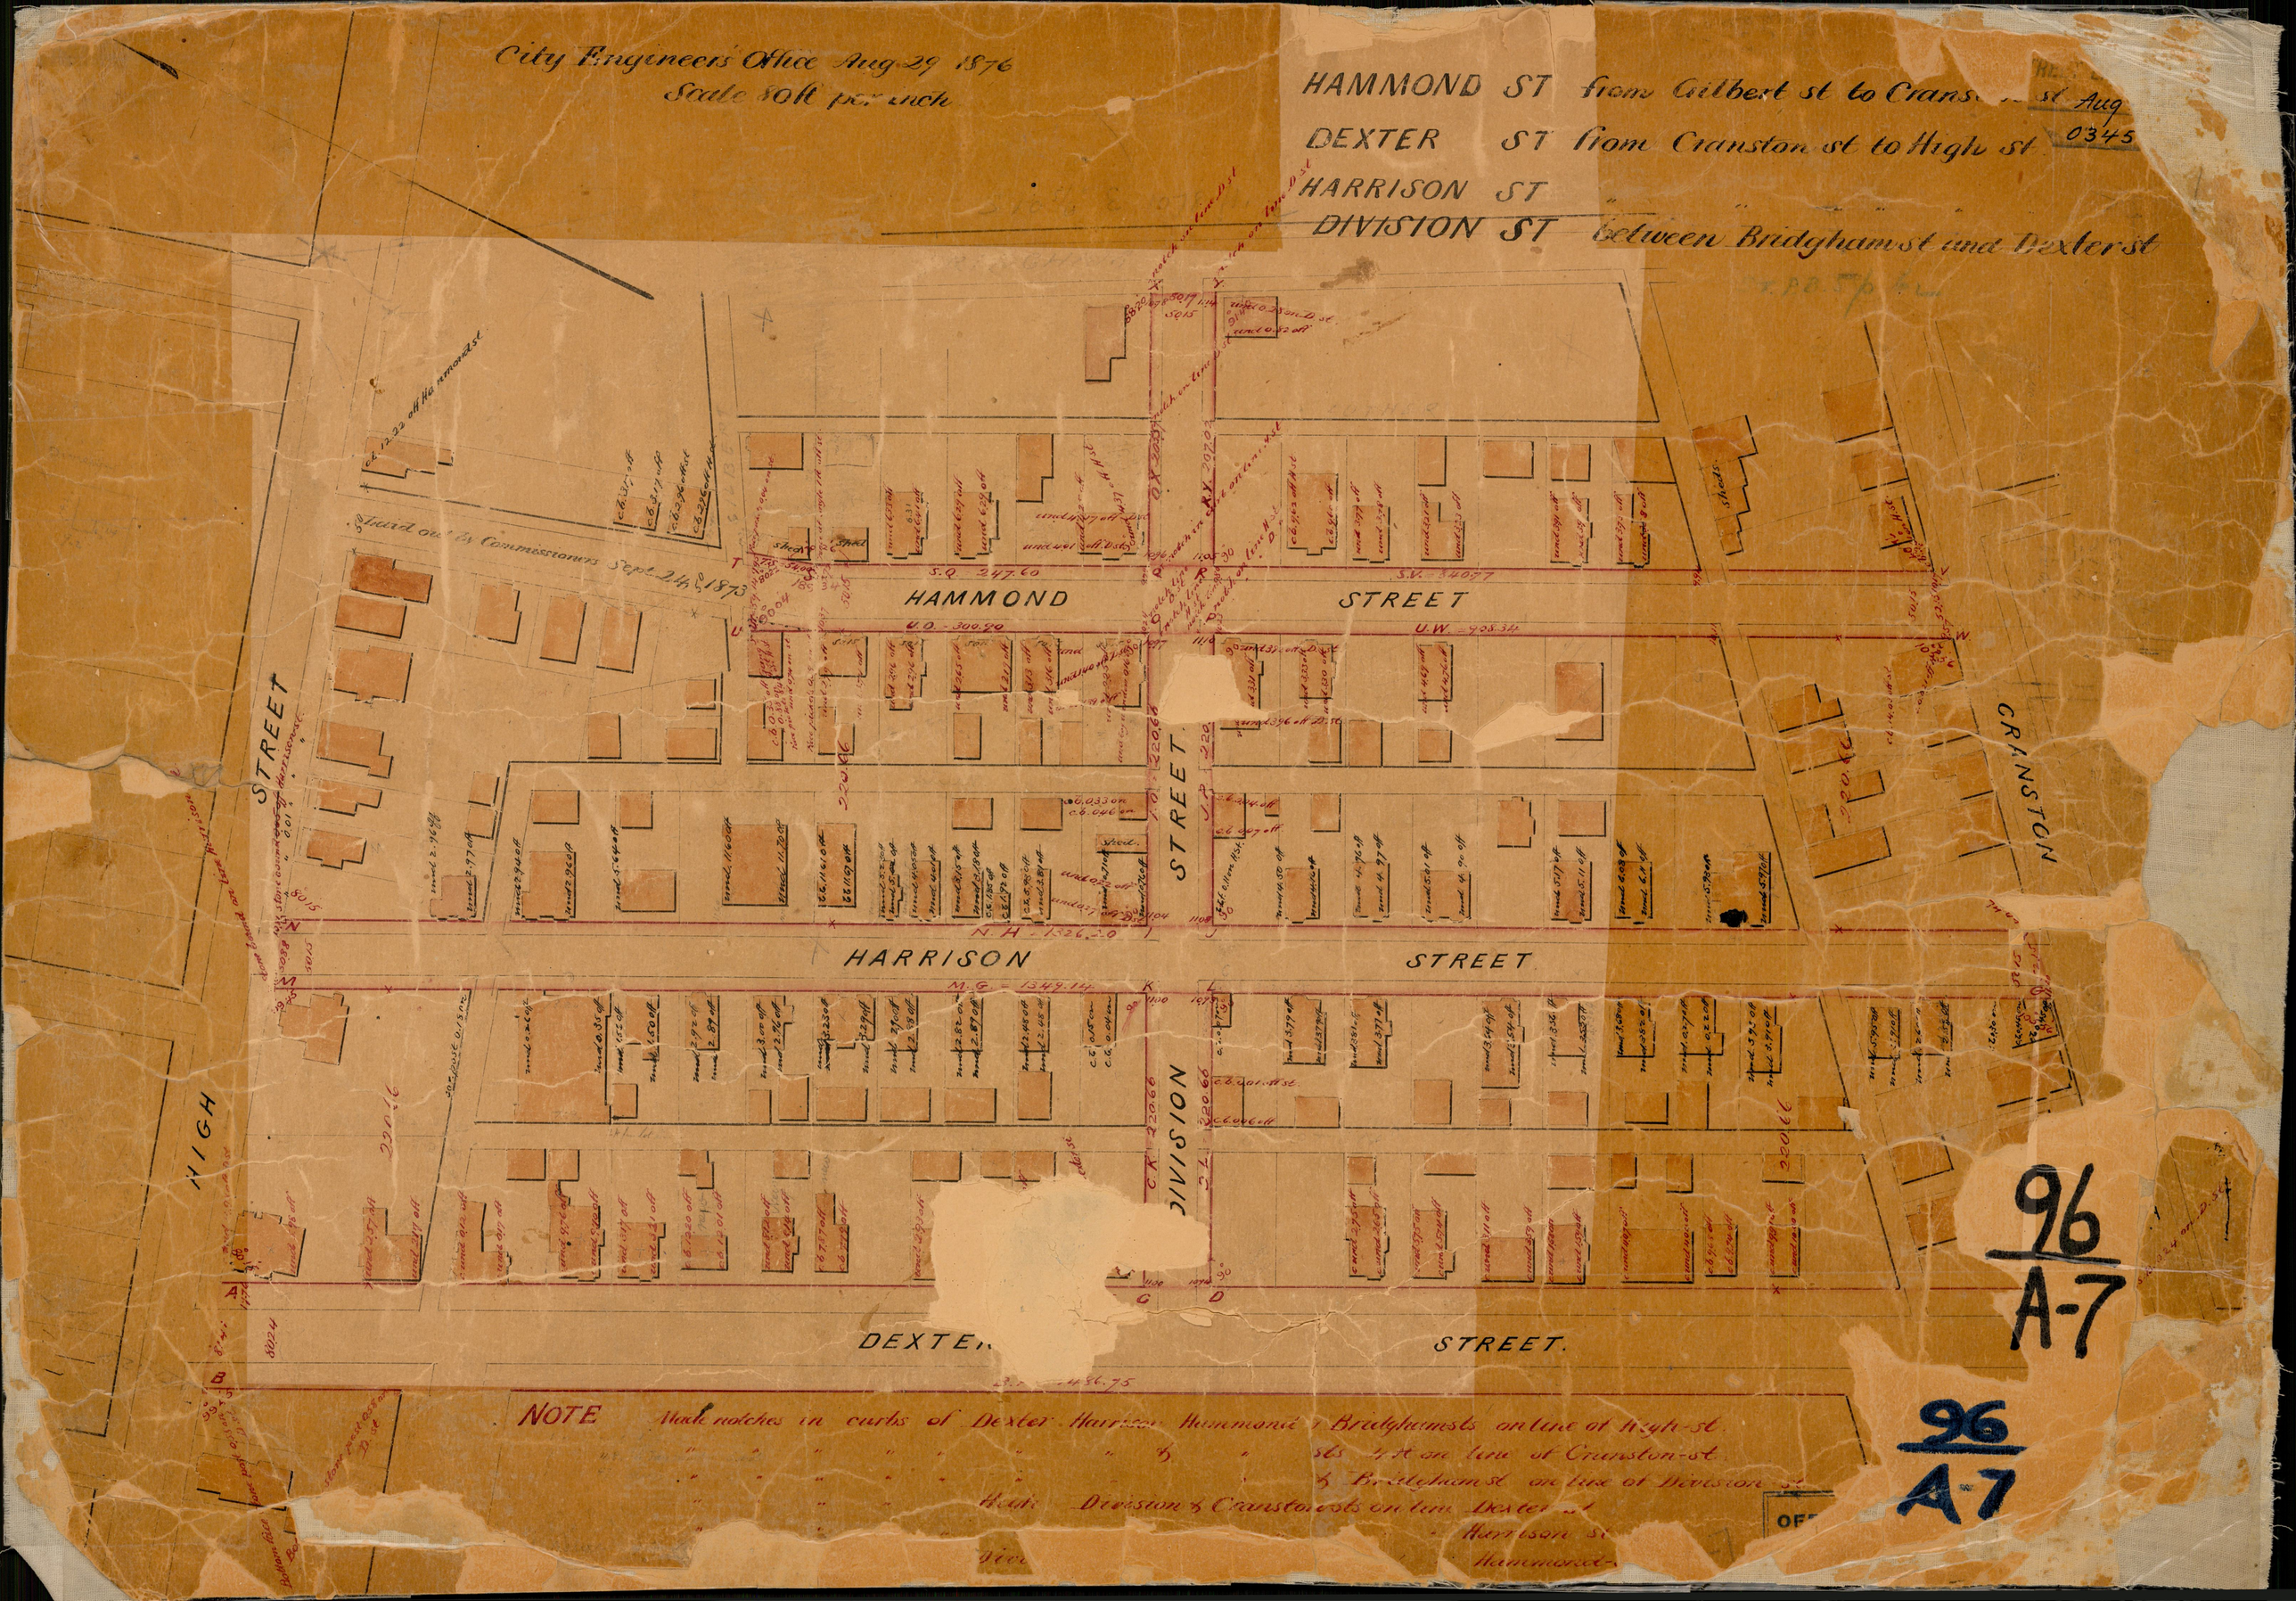
City Engineers Office Aug 29 1876
Scale 80 ft per inch
HAMMOND ST from Gilbert st to Cranston st
DEXTER ST from Cranston st to High st
HARRISON ST
DIVISION ST between Bridgham st and Dexter st
Aug
0345
Laid out by Commissioners Sept 24 1873
HAMMOND STREET
HARRISON STREET
DIVISION STREET
DEXTER STREET
HIGH STREET
CRANSTON
S.Q. 247.60
S.V. 840.77
U.O. 300.90
U.W. 908.34
N.H. 1326.20
M.G. 1349.14
NOTE Made notches in curbs of Dexter Harrison Hammond & Bridgham sts on line of High-st.
& Bridgham st on line of Division st
High Division & Cranston sts on line Dexter st
Harrison st
Hammond
96
A-7
96
A-7