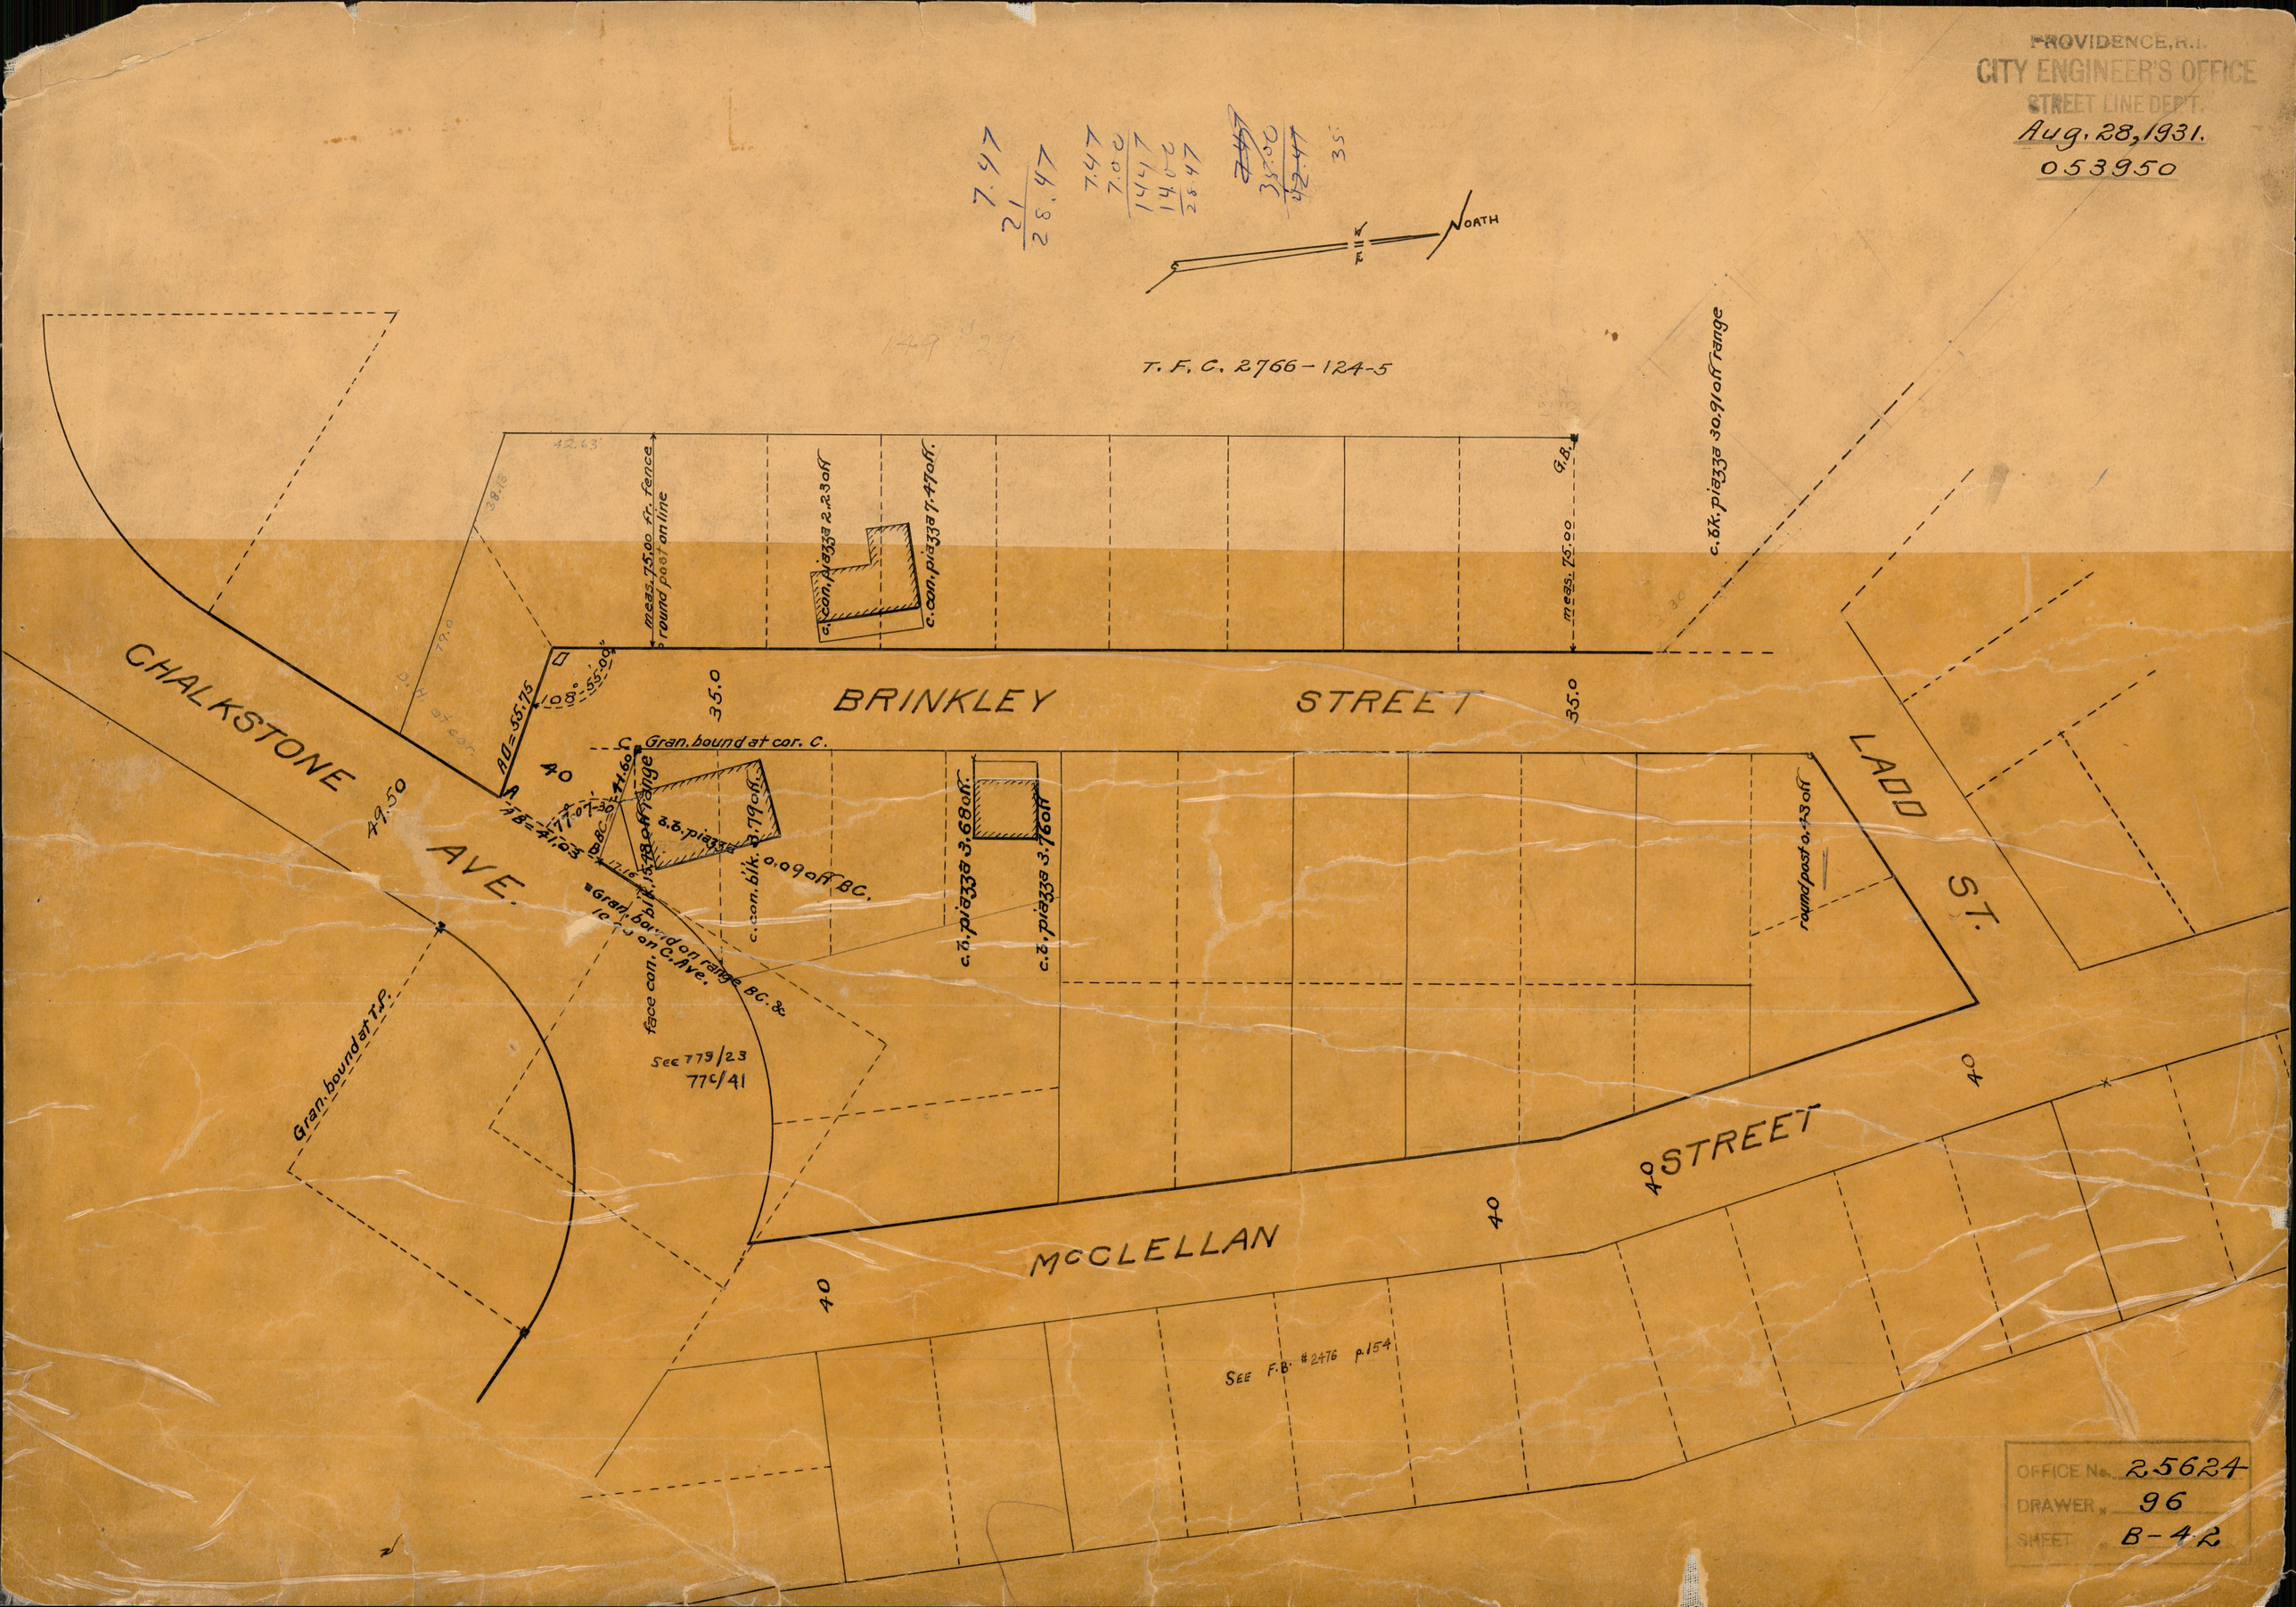
PROVIDENCE, R.I.
CITY ENGINEER'S OFFICE
STREET LINE DEPT.
Aug. 28, 1931.
053950
NORTH
T. F. C. 2766-124-5
BRINKLEY STREET
CHALKSTONE AVE.
LADD ST.
McCLELLAN STREET
meas. 75.00 fr. fence round post on line
c. con. piazza 2.23 off
c. con. piazza 7.47 off
meas. 75.00
c. bk. piazza 30.91 off range
Gran. bound at cor. C.
c. con. blk. 3.79 off
c. b. piazza 3.68 off
c. b. piazza 3.76 off
round post 0.43 off
face con. blk. 15.48 off range
Gran. bound on range BC. &c
Gran. bound at T.P.
See 779/23
77c/41
See F.B. #2476 p.154
OFFICE No. 25624
DRAWER 96
SHEET B-42